ISO A1 594mm x 841mm
Last saved by: CULLETONK(2022-02-04) Last Plotted: 2022-02-04
Filename: C:\USERS\CULLETONK\AECOM\ADAMSTOWN BLOCK 3 - GENERAL\900_CAD_GIS\905_LA\01_SHEETS\COMPLIANCE SUBMISSION\ADB3-ACM-00-ZZ-DR-LA-1002.DWG
Project Management Initials: **Designer:** KIERAN CULLETON **Checked:** ROSS LOUGHNANE **Approved:** ED FRAMPTON

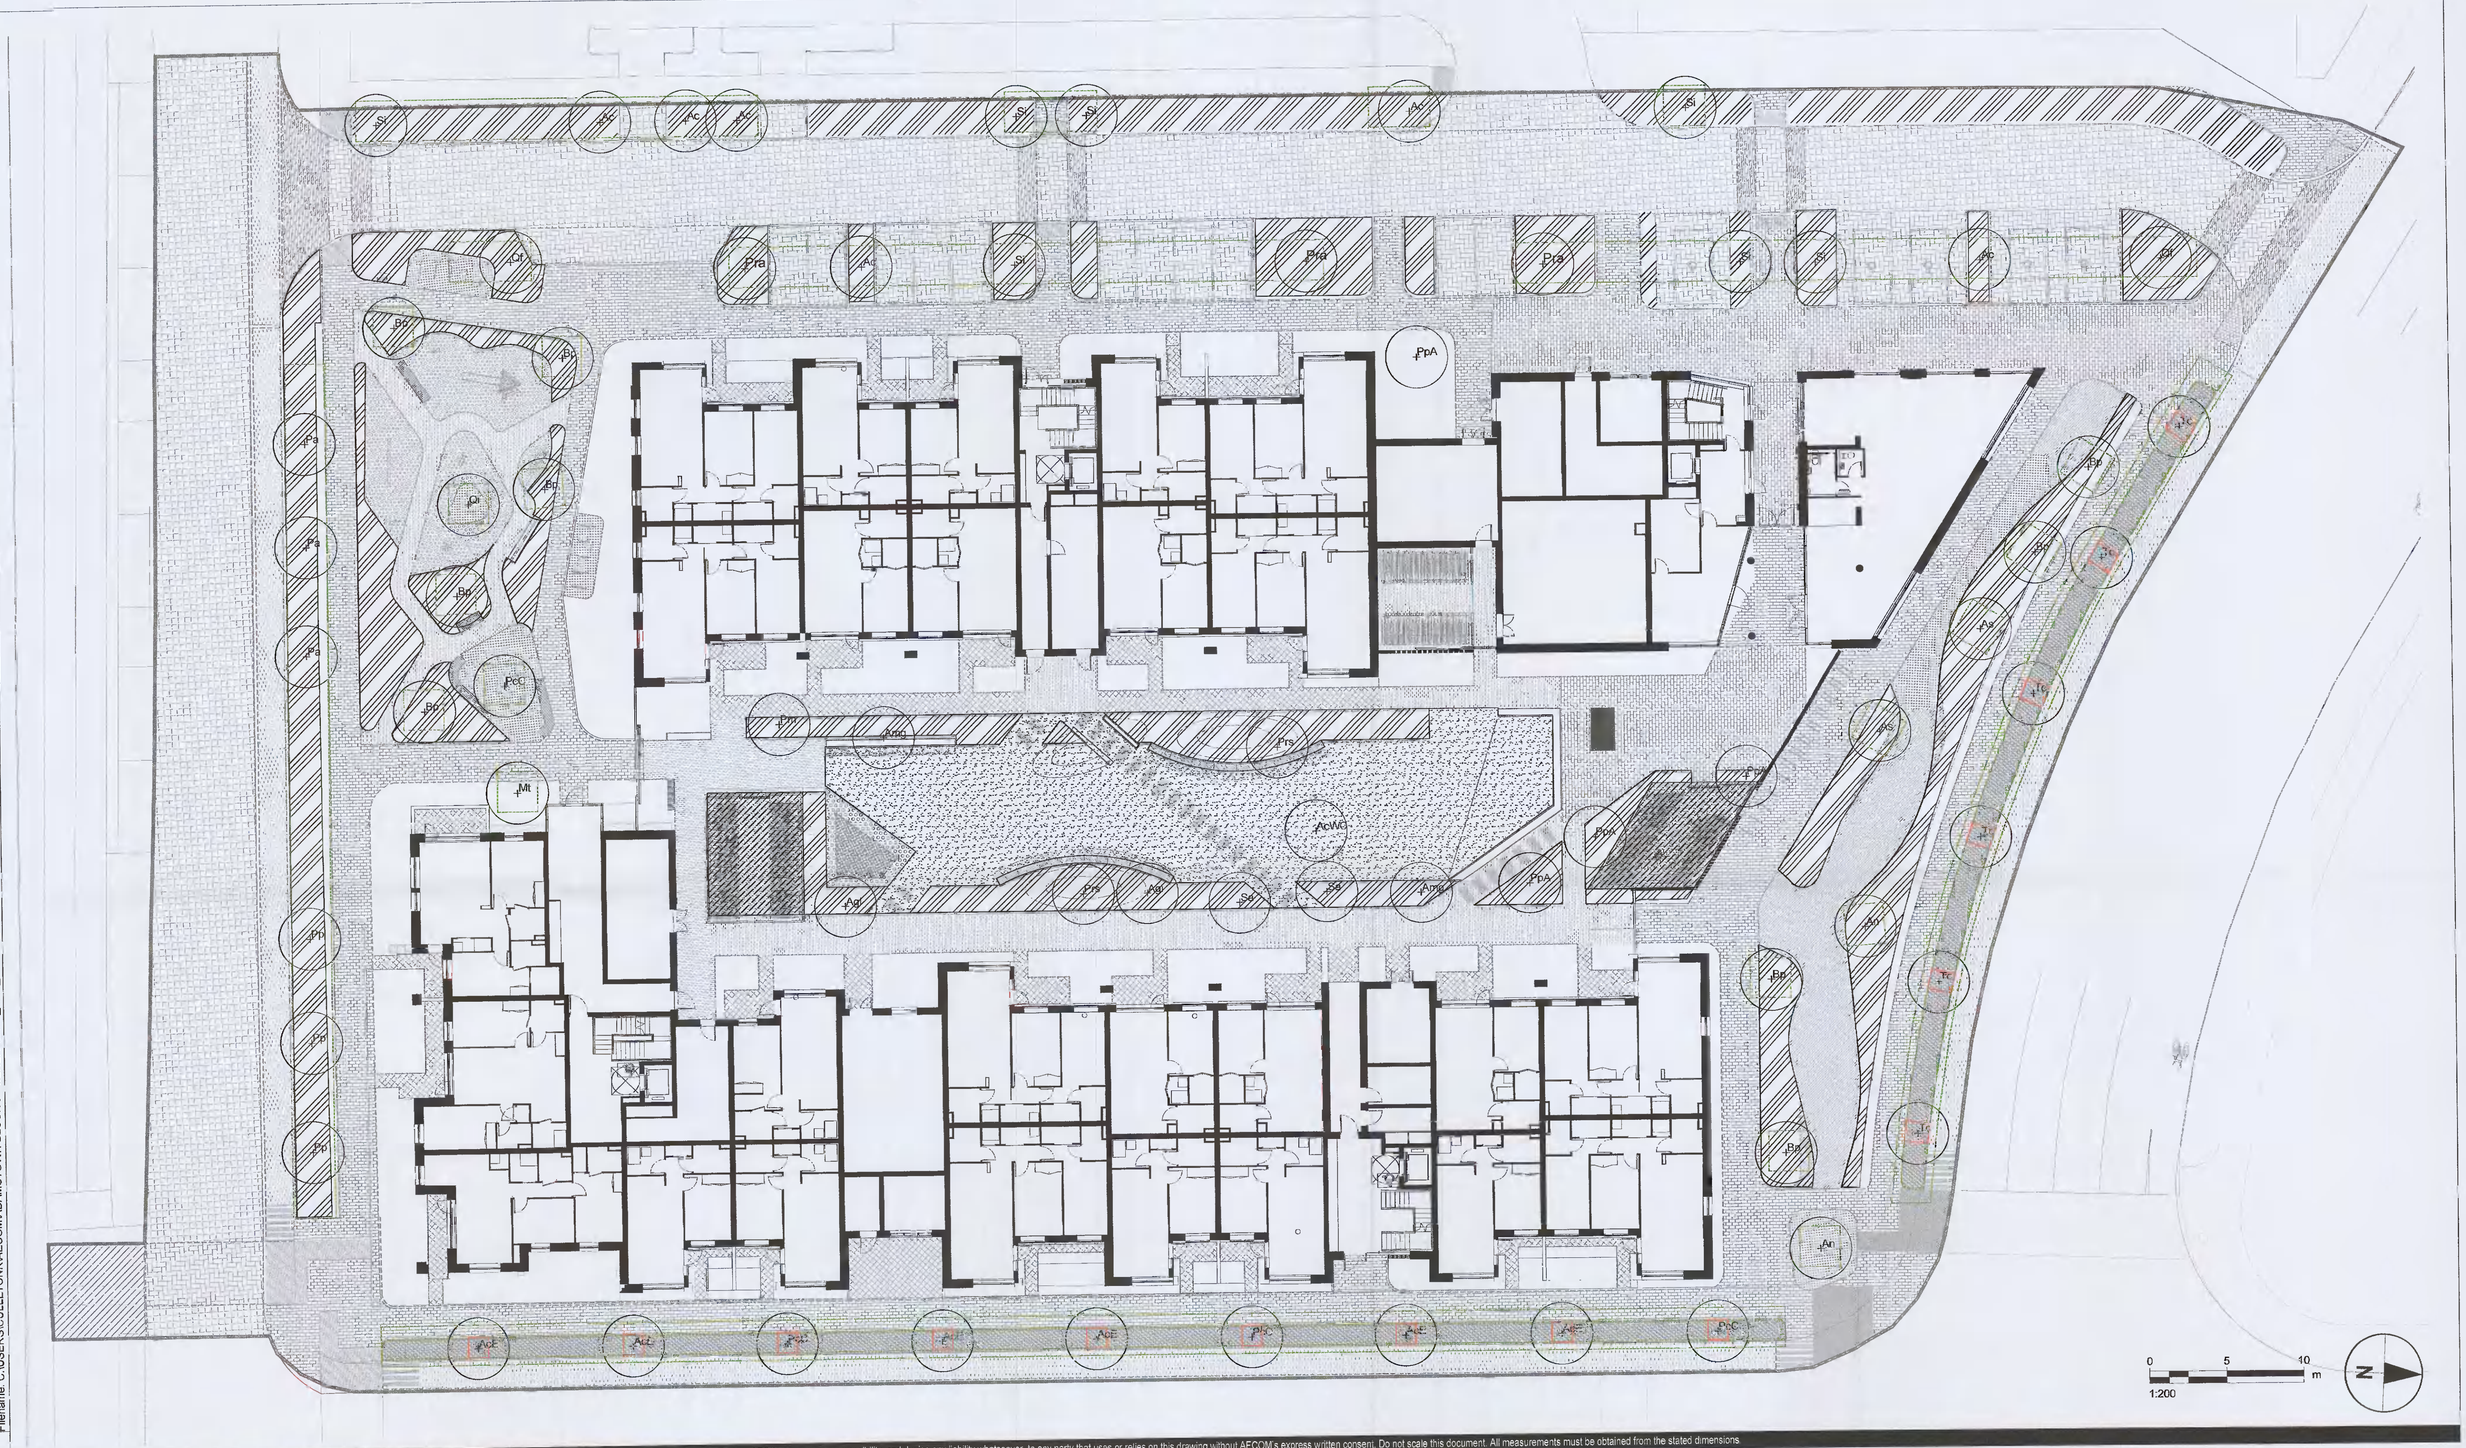

This drawing has been prepared for the use of AECOM's client. It may not be used, modified, reproduced or relied upon by third parties, except as agreed by AECOM or as required by law. AECOM accepts no responsibility, and denies any liability whatsoever, to any party that uses or relies on this drawing without AECOM's express written consent. Do not scale this document. All measurements must be obtained from the stated dimensions.

PROJECT

ADAMSTOWN DISTRICT CENTRE, BLOCK G.

Adamstown,
Co. Dublin

CLIENT

QUINTAIN DEVELOPMENTS IRELAND LTD

Printed on ___% Post-Consumer Recycled Content Paper

CONSULTANT

AECOM Ireland Limited
24 Lower Hatch Street
Dublin 2, D02 TY88
01 676 3671 tel
www.aecom.com/ie

NOTES

This drawing is to be read in conjunction with drawings; LA-1000 series, LA-2000 series, LA-3000 series, LA-4000 series and LA-7000 series and Specification. Refer to Sheet 1000 for General Notes.

KEY

KEY

- PLANNING APPLICATION BOUNDARY
- SURFACE SWALES / SOFT LANDSCAPE AREAS
- EXTENTS OF ATTENUATING TREE PIT
- STREET LEVEL OPENING TO PLANT / REPLANT TREE INTO ATTENUATING TREE PIT
- SOFT SCAPE LAWN AREA
- GREENROOF

ISSUE/REVISION

I/R	DATE	DESCRIPTION
A	04/02/2022	ISSUE FOR RFI

AECOM

PROJECT NUMBER

60672002

SHEET TITLE

GENERAL ARRANGEMENT PLAN
SUDS PLAN

SHEET NUMBER

ADB3-ACM-00-ZZ-DR-LA-1002