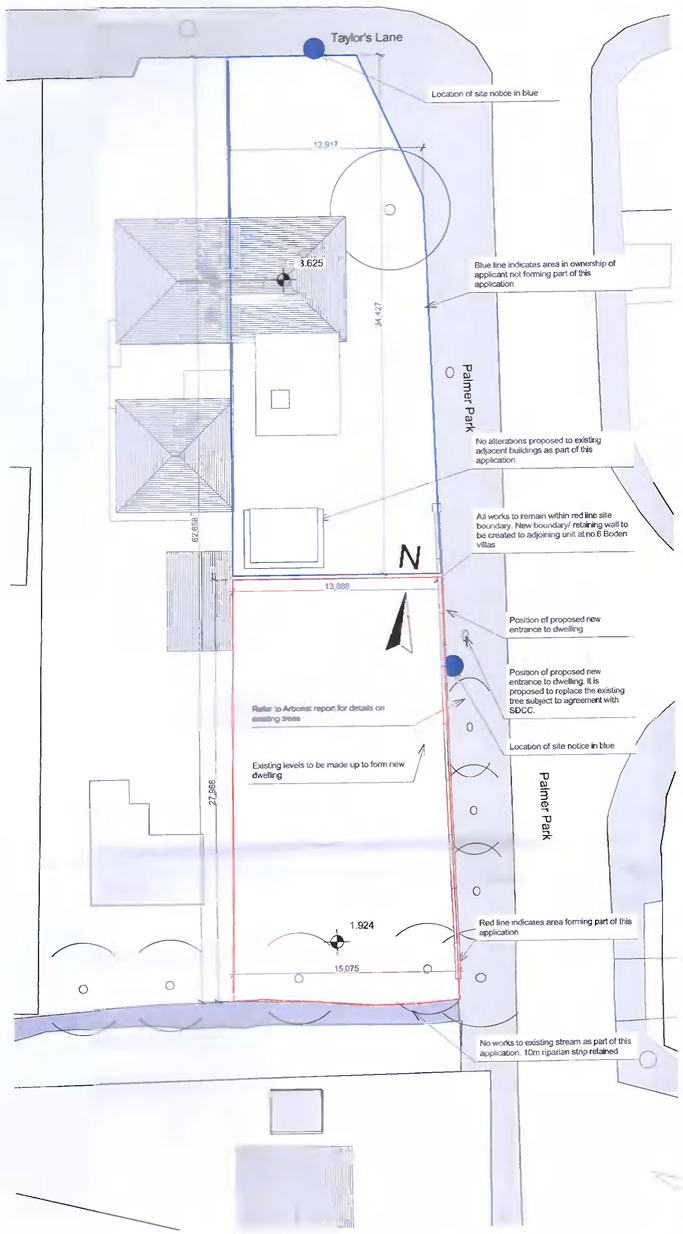

1
-

Existing Site Plan
1:200

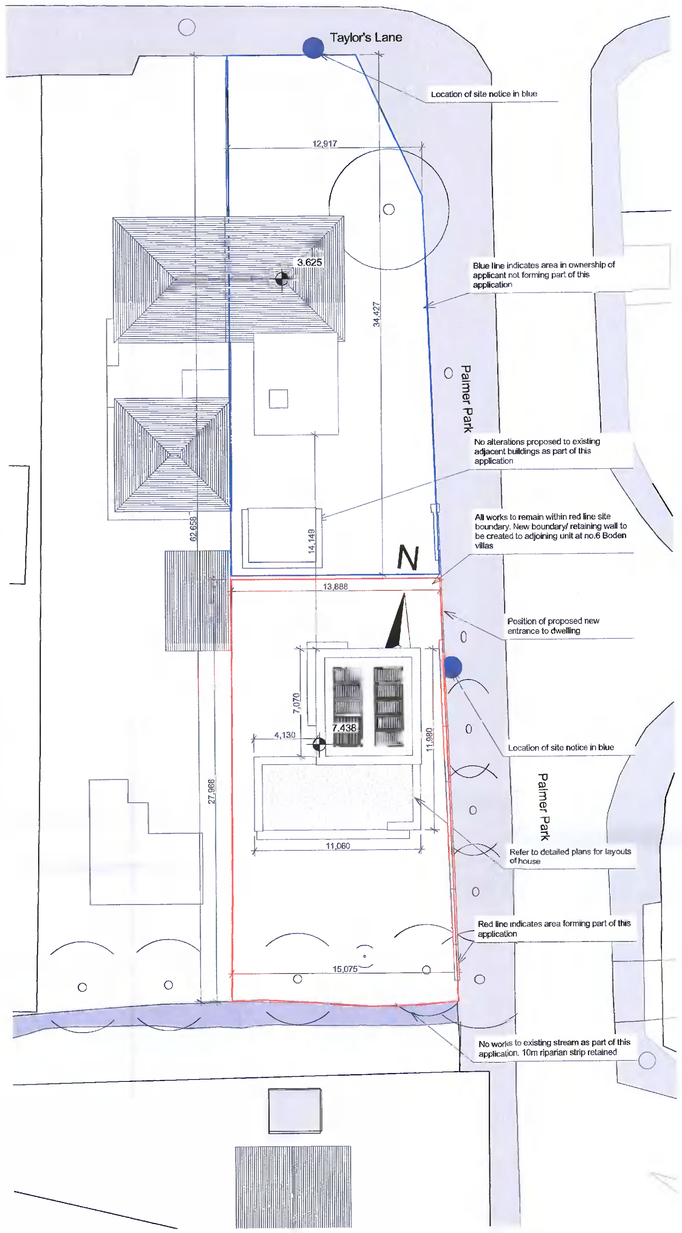

2
-

Proposed Site Plan
1:200

4
-

3d Front View

5
-

3d Rear View

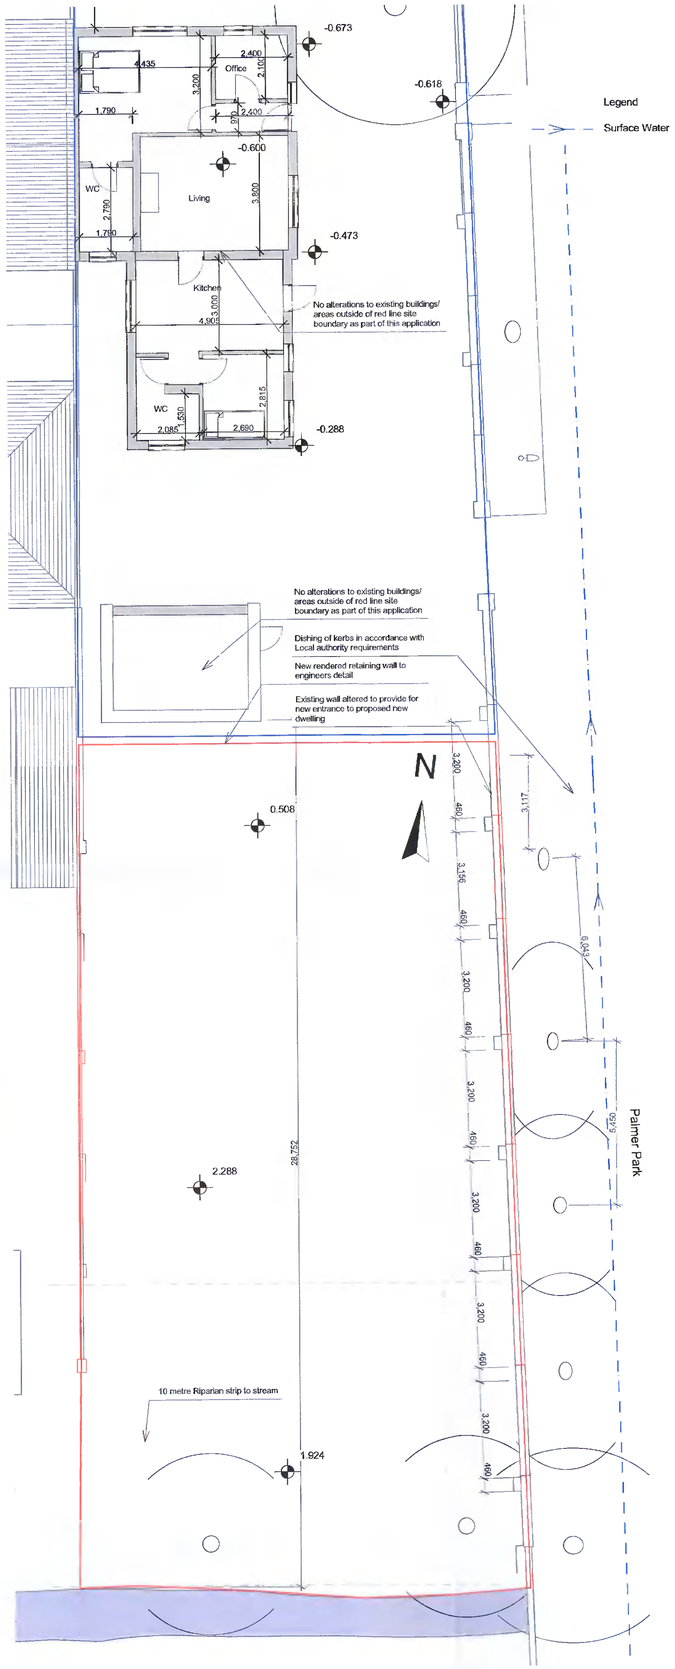

3
-

Existing Ground Floor
1:100

IMPORTANT

This document and its design content is copyright ©. It shall be read in conjunction with all other associated project information including models, specifications, schedules and related consultants documents. Do not scale from documents. All dimensions to be checked on site. Immediately report any discrepancies, errors or omissions on this document to the Originator. If in doubt ASK.

NOTES

LEGEND

Rev/ID	Issued By	Issue Date	Change Name
02	EoghanCollins	20/01/2022	updated for single house
01	eoghan	20/12/2020	

PROJECT TITLE
Ken Keegan

SITE
6 Boden Villas D16 K7X2

CLIENT
Ken Keegan

SCALE
1:200, 1:100 @ A1

STATUS
planning

Drawn By EoghanCollins
Date 20/01/2022
Checked By
Date
Approved By
Date

DRAWING TITLE
GA Plans

Project No
2022 - P02 - 02

DRAWING NO.

REV.

DARRAGH LYNCH ARCHITECTS
DARRAGH LYNCH PLANS - MIHAL ESTUARY HOUSE, NEW ST, MALAHIDE, CO DUBLIN
INFO@DARRAGHLYNCH.IE 01 816 8561, 086 604 5561