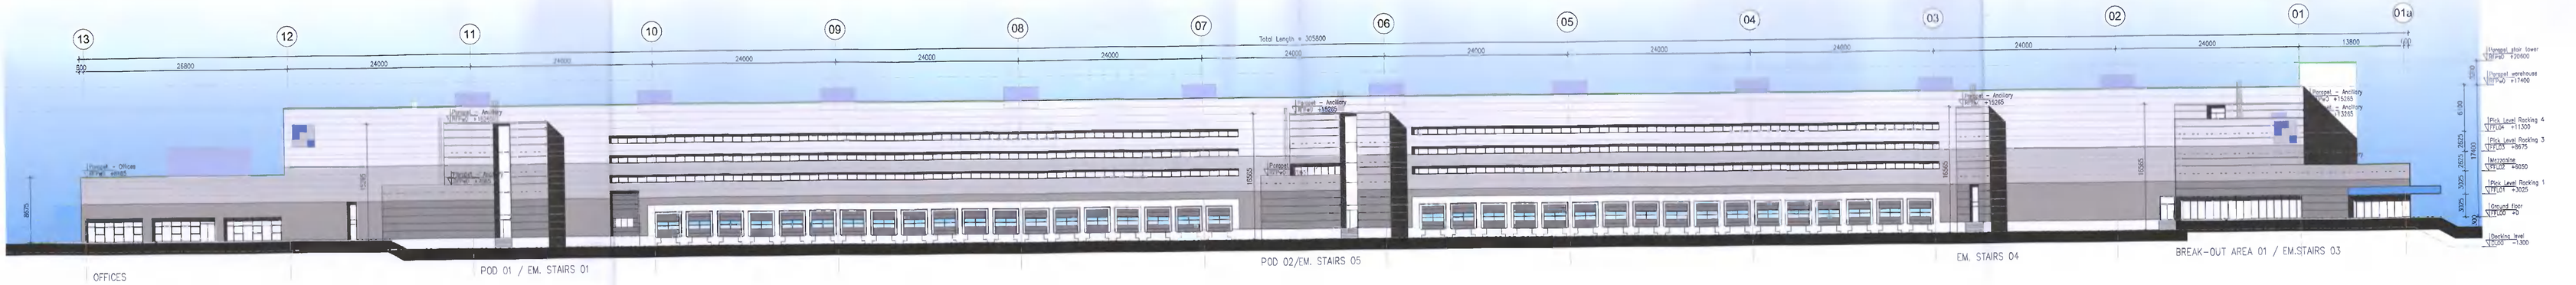

Permitted Elevation (North-West)

Scale 1:300 @ A0

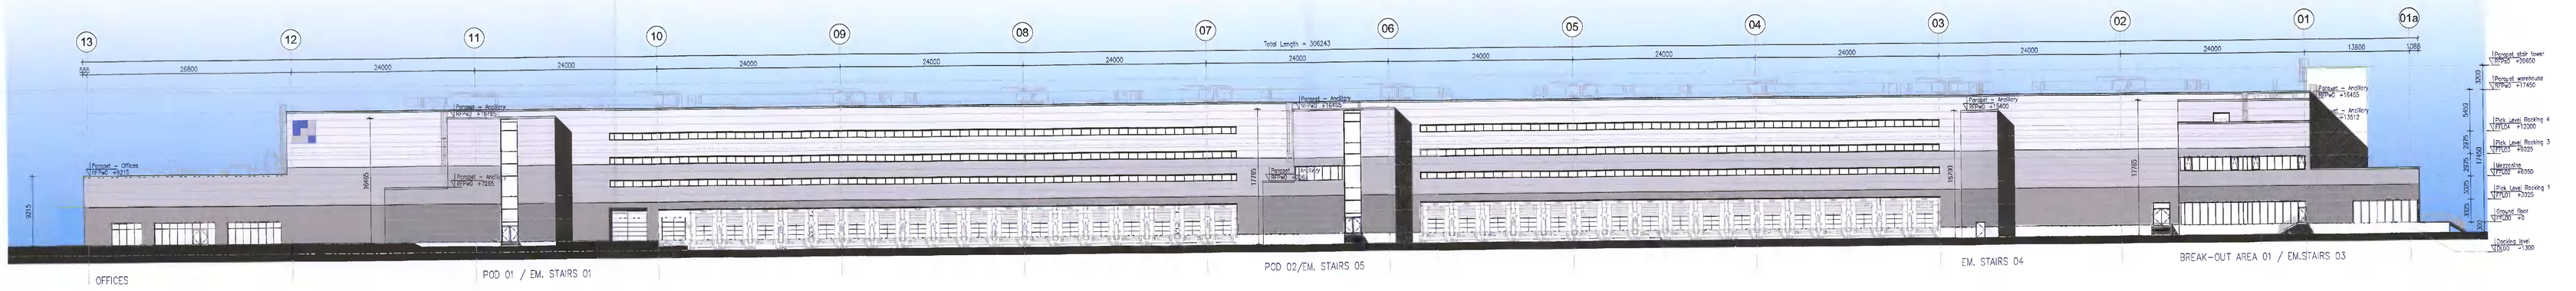

Proposed Elevation (North-West)

Scale 1:300 @ A0

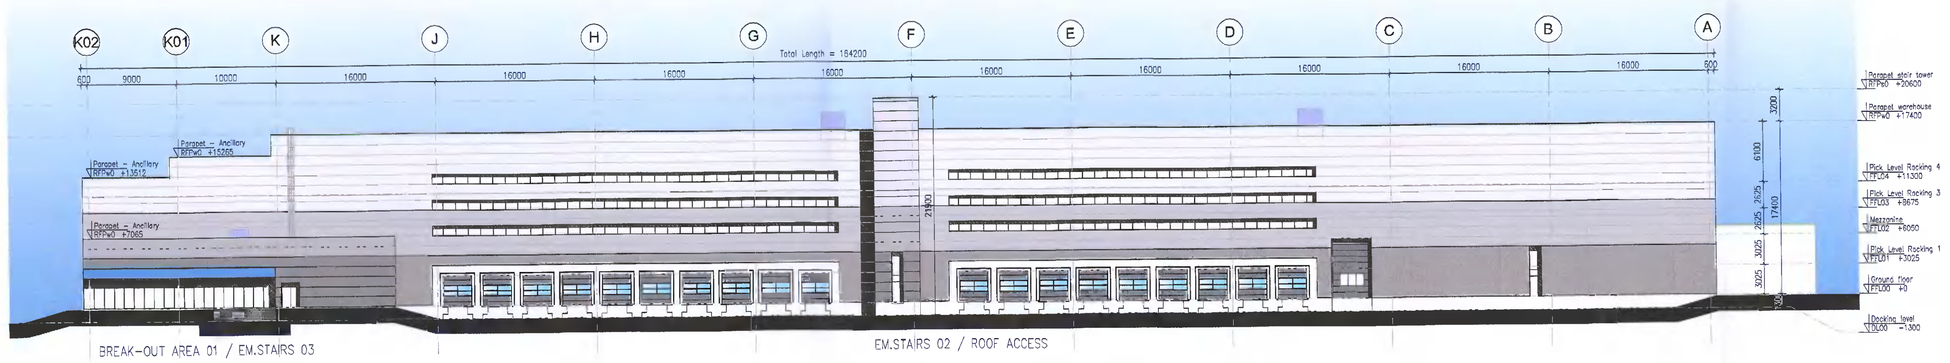

Permitted Elevation (South-West)

Scale 1:300 @ A0

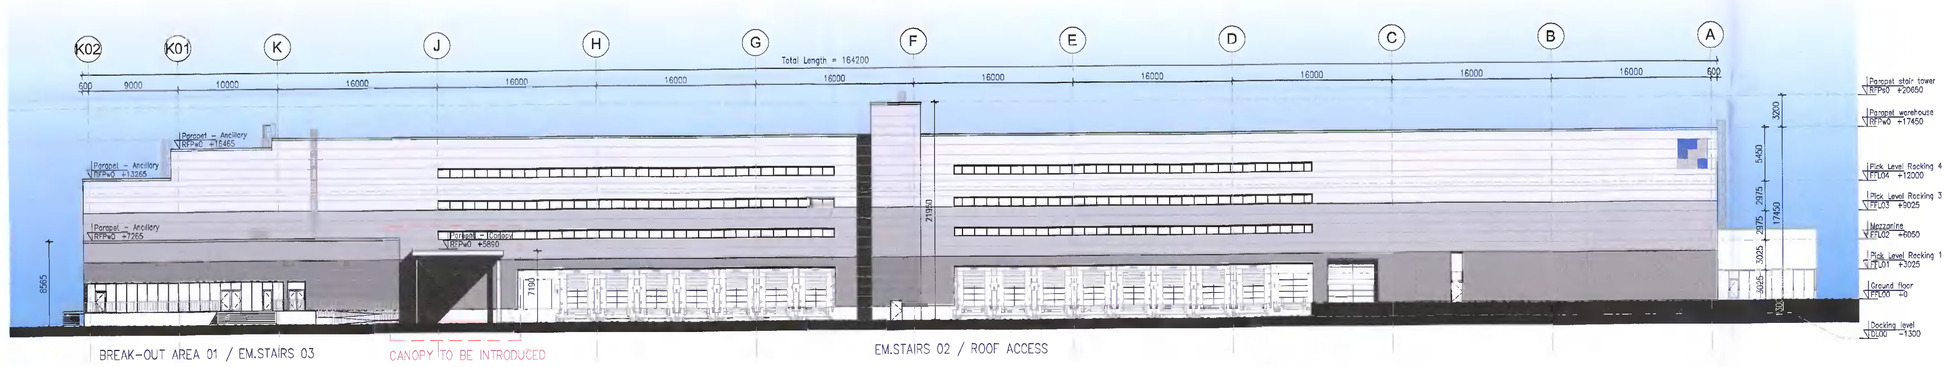

Proposed Elevation (South-West)

Scale 1:300 @ A0

PROPOSED

J S A Architects
CHARTERED ARCHITECTS 10 BOOTERSTOWN AVENUE, BLACKROCK, CO. DUBLIN. TEL: (01) 2882661 FAX: (01) 2835143
E-MAIL: jsa@jsarch.ie WEB: www.jsarch.ie

Notes:

This Drawing is Copyright.

Do Not Scale – Use Figured Dimensions Only.
Refer to Structural Engineers Drawings and Specifications for all Structural Work.
Drawings to be read in conjunction with all other Consultants Drawings and Specifications.
M&E Plant subject to final detailed design.
©

Revision	Initials	Date	Description
REV A:			
REV B:			
REV C:			
REV BB:			
REV CC:			
REV DD:			
REV EE:			
REV FF:			
REV GG:			
REV HH:			
REV II:			
REV JJ:			
REV KK:			
REV LL:			
REV MM:			
REV NN:			

mountpark

Client:	MUEU Dublin 2 Ltd
Project:	Unit E Mountpark Baldonnell Phase 2, Baldonnell Business Park
Description:	PERMITTED & PROPOSED WAREHOUSE ELEVATIONS (NW & SW)
Date: 13/09/2021	Sheet: A0 Scale: AS SHOWN By: OG
Job No: 2520	Stage: PLANNING Drg. No: PA2 200 Rev: