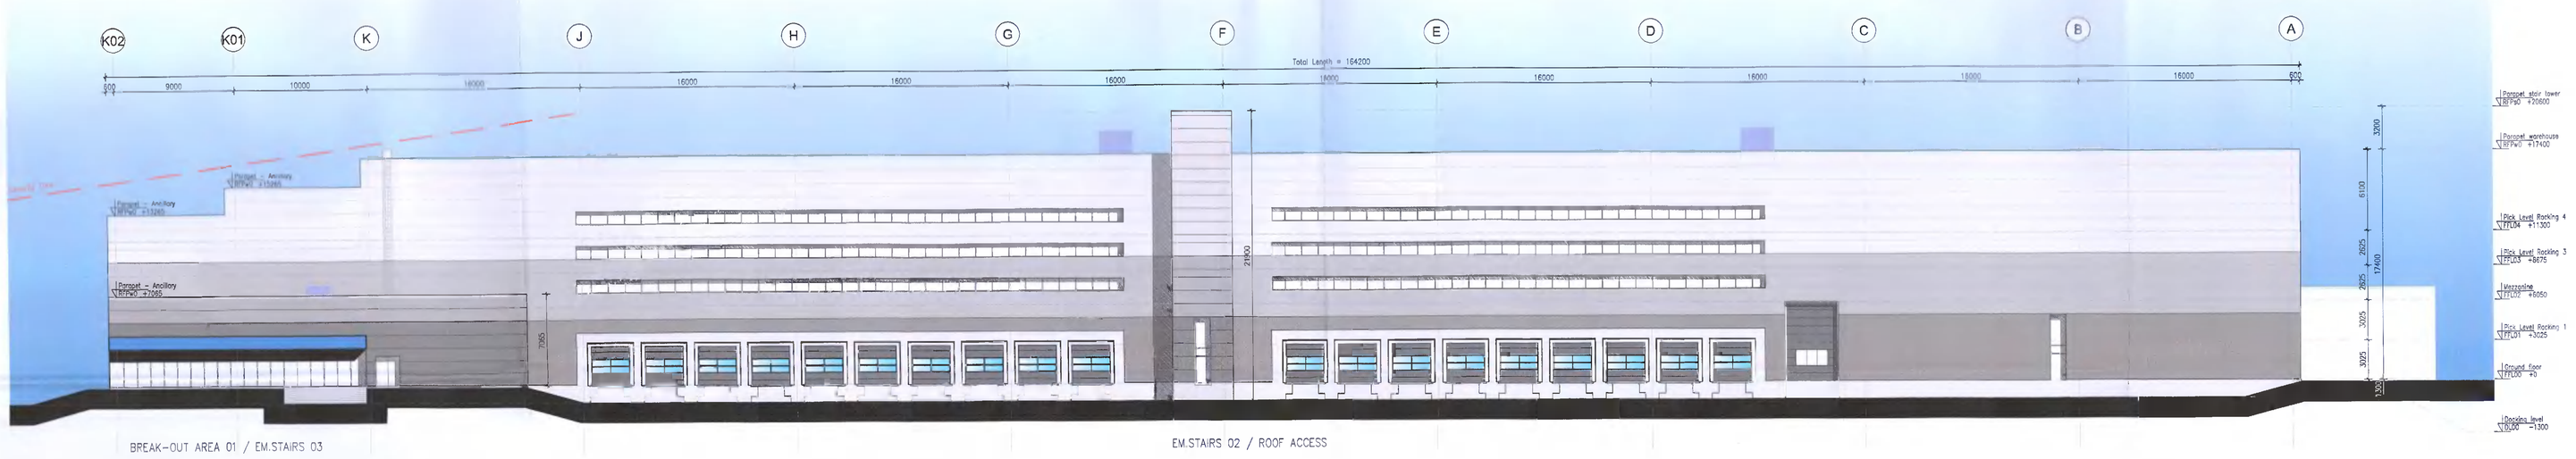

End Elevation (South-West)

Scale 1:200 @ A0

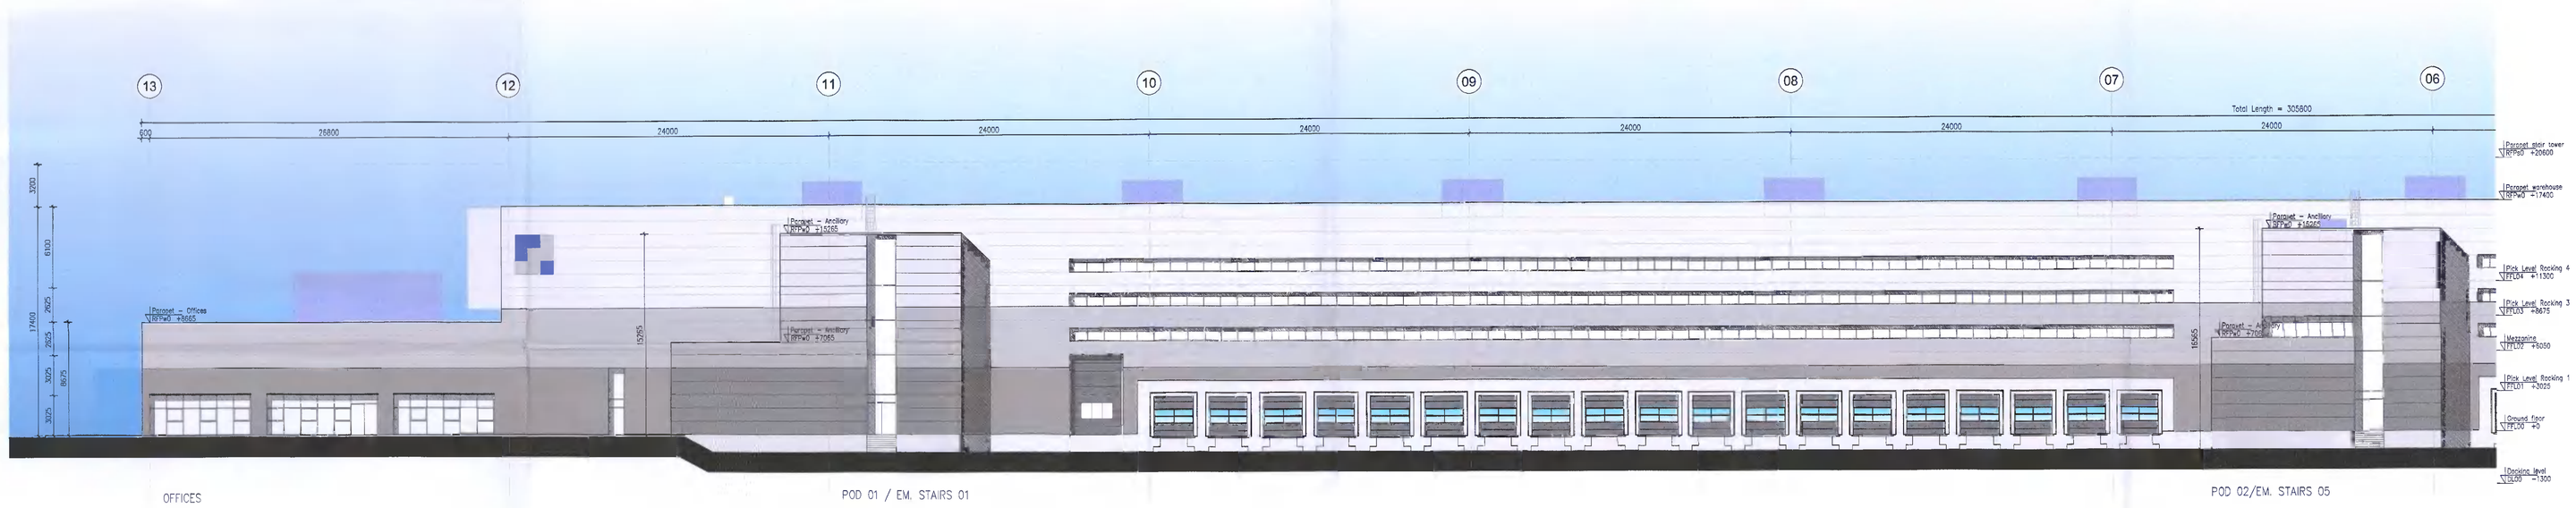

Aerodrome Elevation (North-West) 1

Scale 1:200 @ A0

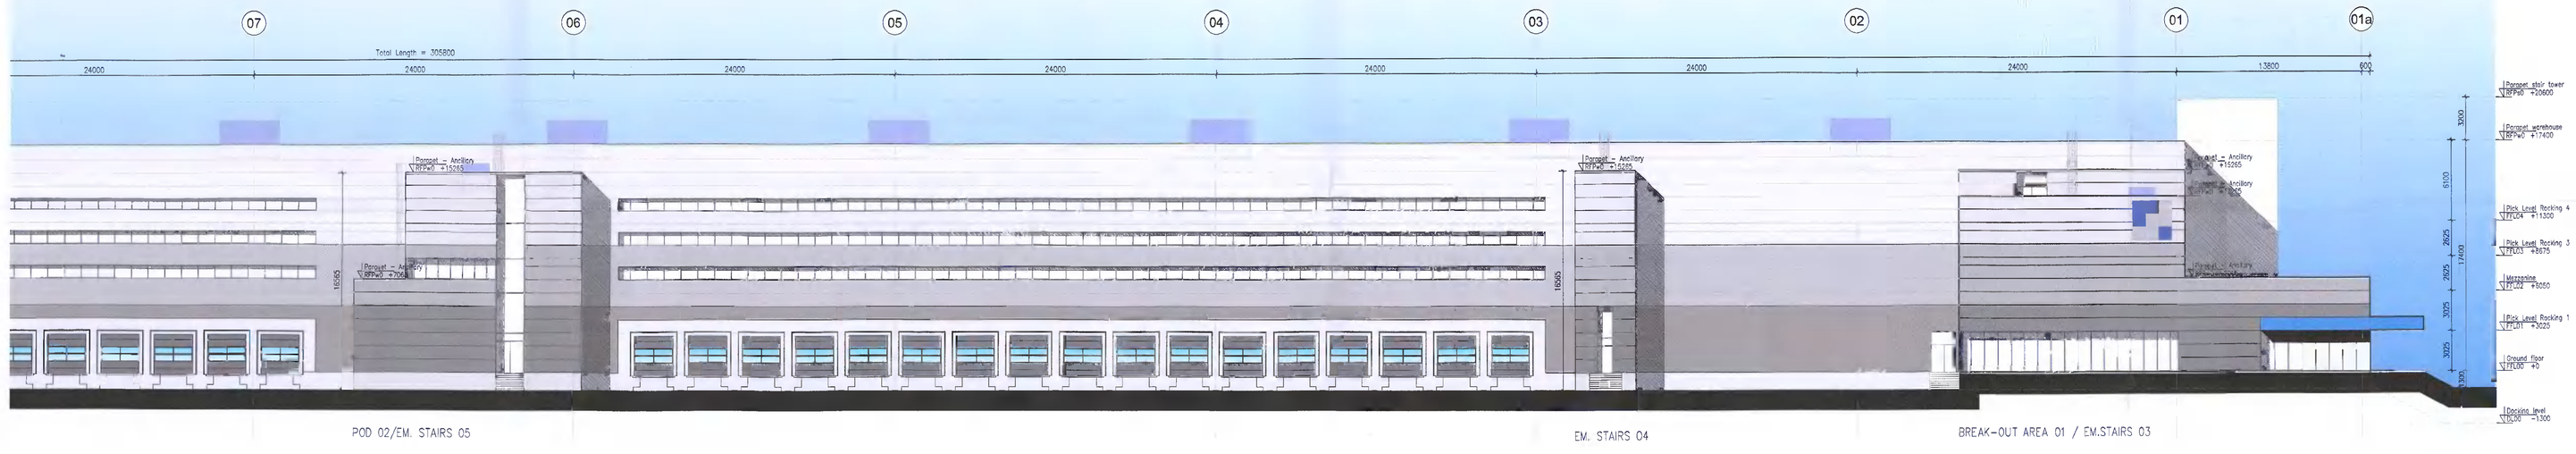

Aerodrome Elevation (North-West) 2

Scale 1:200 @ A0

PERMITTED UNDER
SD20A/0215

J S A Architects
CHARTERED ARCHITECTS 10 BOOTERSTOWN AVENUE,
BLACKROCK, CO. DUBLIN. TEL: (01) 2882661 FAX: (01) 2835143
E-MAIL: jsa@jsarch.ie WEB: www.jsarch.ie

Notes:

This Drawing is Copyright.
Do Not Scale – Use Figured Dimensions Only.
Refer to Structural Engineers Drawings and Specifications for all Structural Work.
Drawings to be read in conjunction with all other Consultants Drawings and Specifications.
M&E Plant subject to final detailed design.
©

Revision	Initials	Date	Description
REV A:	OG	20.07.2020	CANOPY ON SE ELEVATION & LEVEL ACCESS DOOR ON SW ELEVATION ADDED
REV B:	OG	24.07.2020	CLADDING MODULATION / PARAPET HEIGHTS REVISED
REV C:	CO	29.07.2020	SHADOWS ADDED
REV D:	OG	07.08.2020	BREAK-OUT AREA 02 / TECHNICAL AREA LOCATION UPDATED
REV E:	OG	11.08.2020	POD 1 RELOCATED
REV F:			
REV G:			
REV H:			
REV I:			
REV J:			

Revision	Initials	Date	Description
REV K:			
REV L:			
REV M:			
REV N:			
REV O:			
REV P:			
REV Q:			
REV R:			
REV S:			
REV T:			

Revision	Initials	Date	Description
REV U:			
REV V:			
REV W:			
REV X:			
REV Y:			
REV Z:			
REV AA:			
REV BB:			
REV CC:			
REV DD:			

Revision	Initials	Date	Description
REV EE:			
REV FF:			
REV GG:			
REV HH:			
REV II:			
REV JJ:			
REV KK:			
REV LL:			
REV MM:			
REV NN:			

mountpark

Client:	MLEU Dublin 2 Ltd
Project:	Unit E Mountpark Baldonnell Phase 2, Baldonnell Business Park
Description:	PERMITTED WAREHOUSE ELEVATIONS 3 (NW & SW)
Date: 07/07/2020	Sheet: A0 | Scale: 1/200 | By: PS
Job No: 2520	Stage: PLANNING | Drg. No: PA 202 | Rev: E