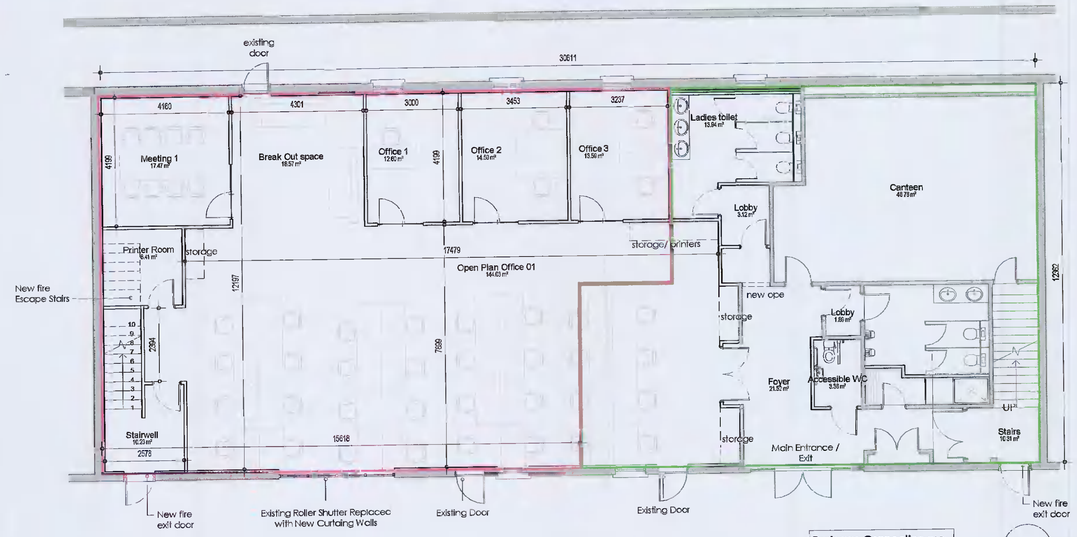

1 **Ground Floor Plan**
1 : 100

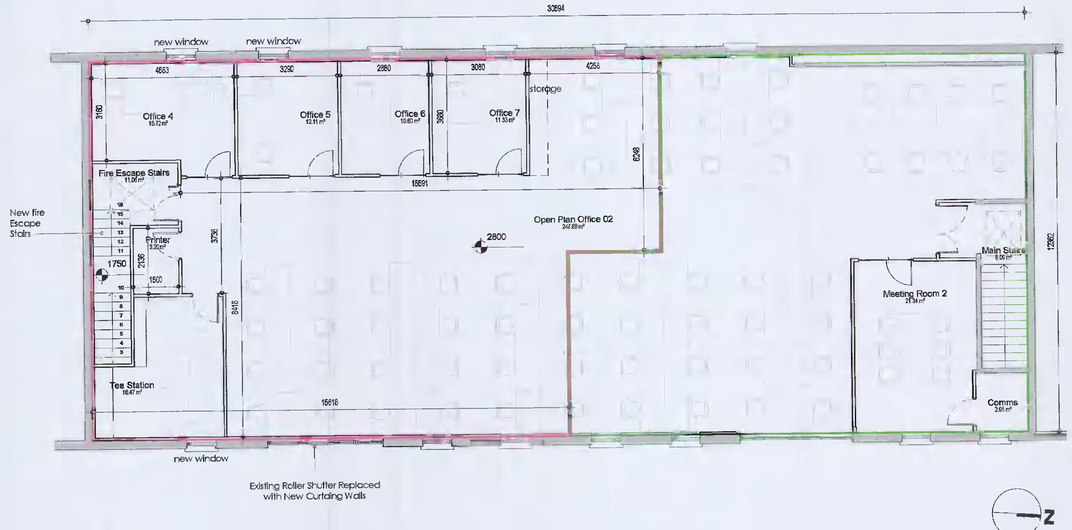

2 **First Floor Plan**
1 : 100

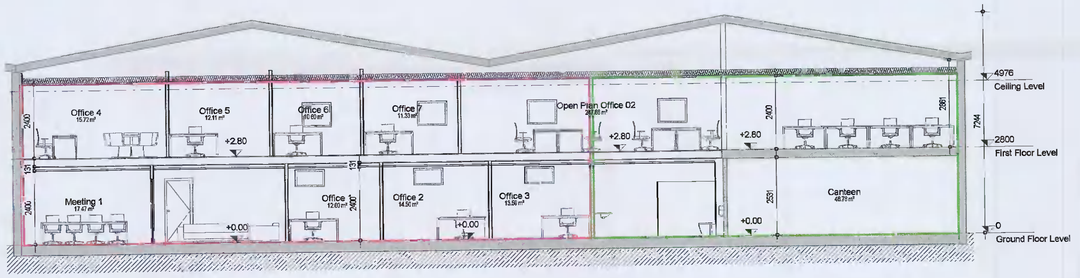

5 **Section 2**
1 : 100

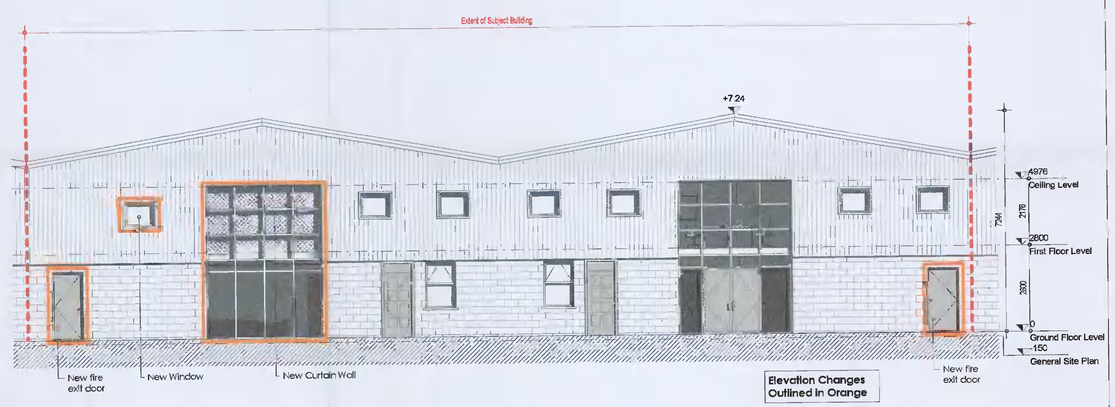

4 **Front Elevation**
1 : 100

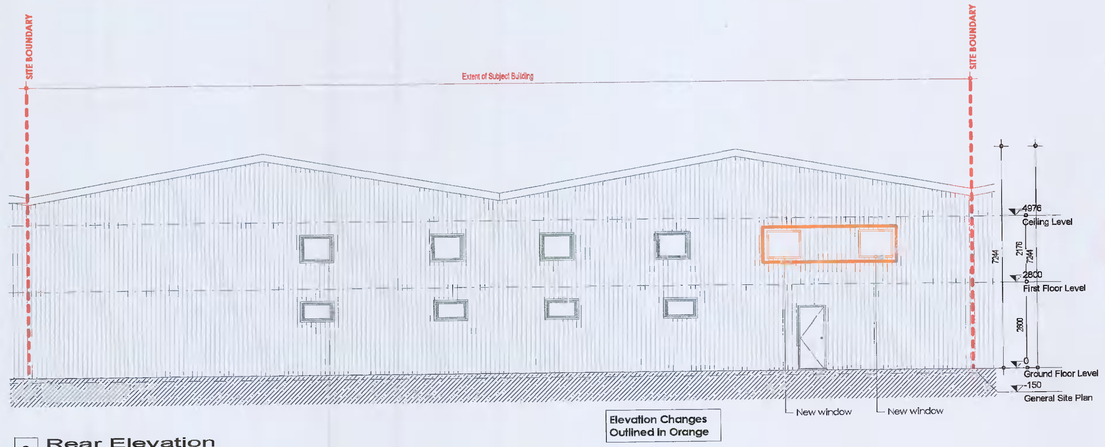

3 **Rear Elevation**
1 : 100

GENERAL NOTES

GENERAL PRINCIPAL AND REQUIREMENTS:

1. Copyright of this drawing and all info thereon, is hereby reserved by Krüger Lyons Ltd. No unauthorised reproduction of whatever nature is permitted.
2. Wherever the terms "to approval" or "approved" are used, this shall be deemed to be the approval of Krüger Lyons / the principal agent or the client's appointed agent.
3. Any unusual, unclear, ambiguous or contradictory construction methodologies or dimensions indicated on this drawing must be brought to the attention of the principal agent for clarification, before commencing with the construction thereof.
4. This drawing must be read in conjunction with any other specification or consultant's drawings being referred to herein.
5. In the event of this drawing being issued in conjunction with any specification and/or engineer's / consultants drawings, the latter will have priority over these drawings and must be taken as correct and prevailing.

Planning Key

Area Granted Planning under planning ref SD19A/0255 outlined in Green
Area 332m²

Area subject of current planning retention application. Outlined in Pink
Area 424.6m²

Rev No	Revision Description	Date

krüger/Lyons Architecture

W: www.krugerlyons.ie E: info@krugerlyons.ie T: +353 (01) 469 3703
A: Citywest Business Centre, 3013 Lake Drive, Citywest,Dublin 24 D24 YXW2

CURRENT

PLANNING

PROJECT: KN- Crag Avenue - Refurbishment of Offices
CLIENT: Circet Networks (Ireland) Limited
SITE: 3-4 Crag Ave, Buss Pk, Clondalkin Ind Est, D22 C951
PROJECT NO: 21.05
DRAWING NO: 100
DRAWING NAME: Ground Floor, First Floor Plan, Sections & Elevations
DATE: 02/02/2022 11:49:08
SCALE: 1 : 100
PAPER SIZE: A1
DRAWN: AS
CHECKED: BL
PHASE: PL

CIAT CHARTERED PRACTICE
RIAI