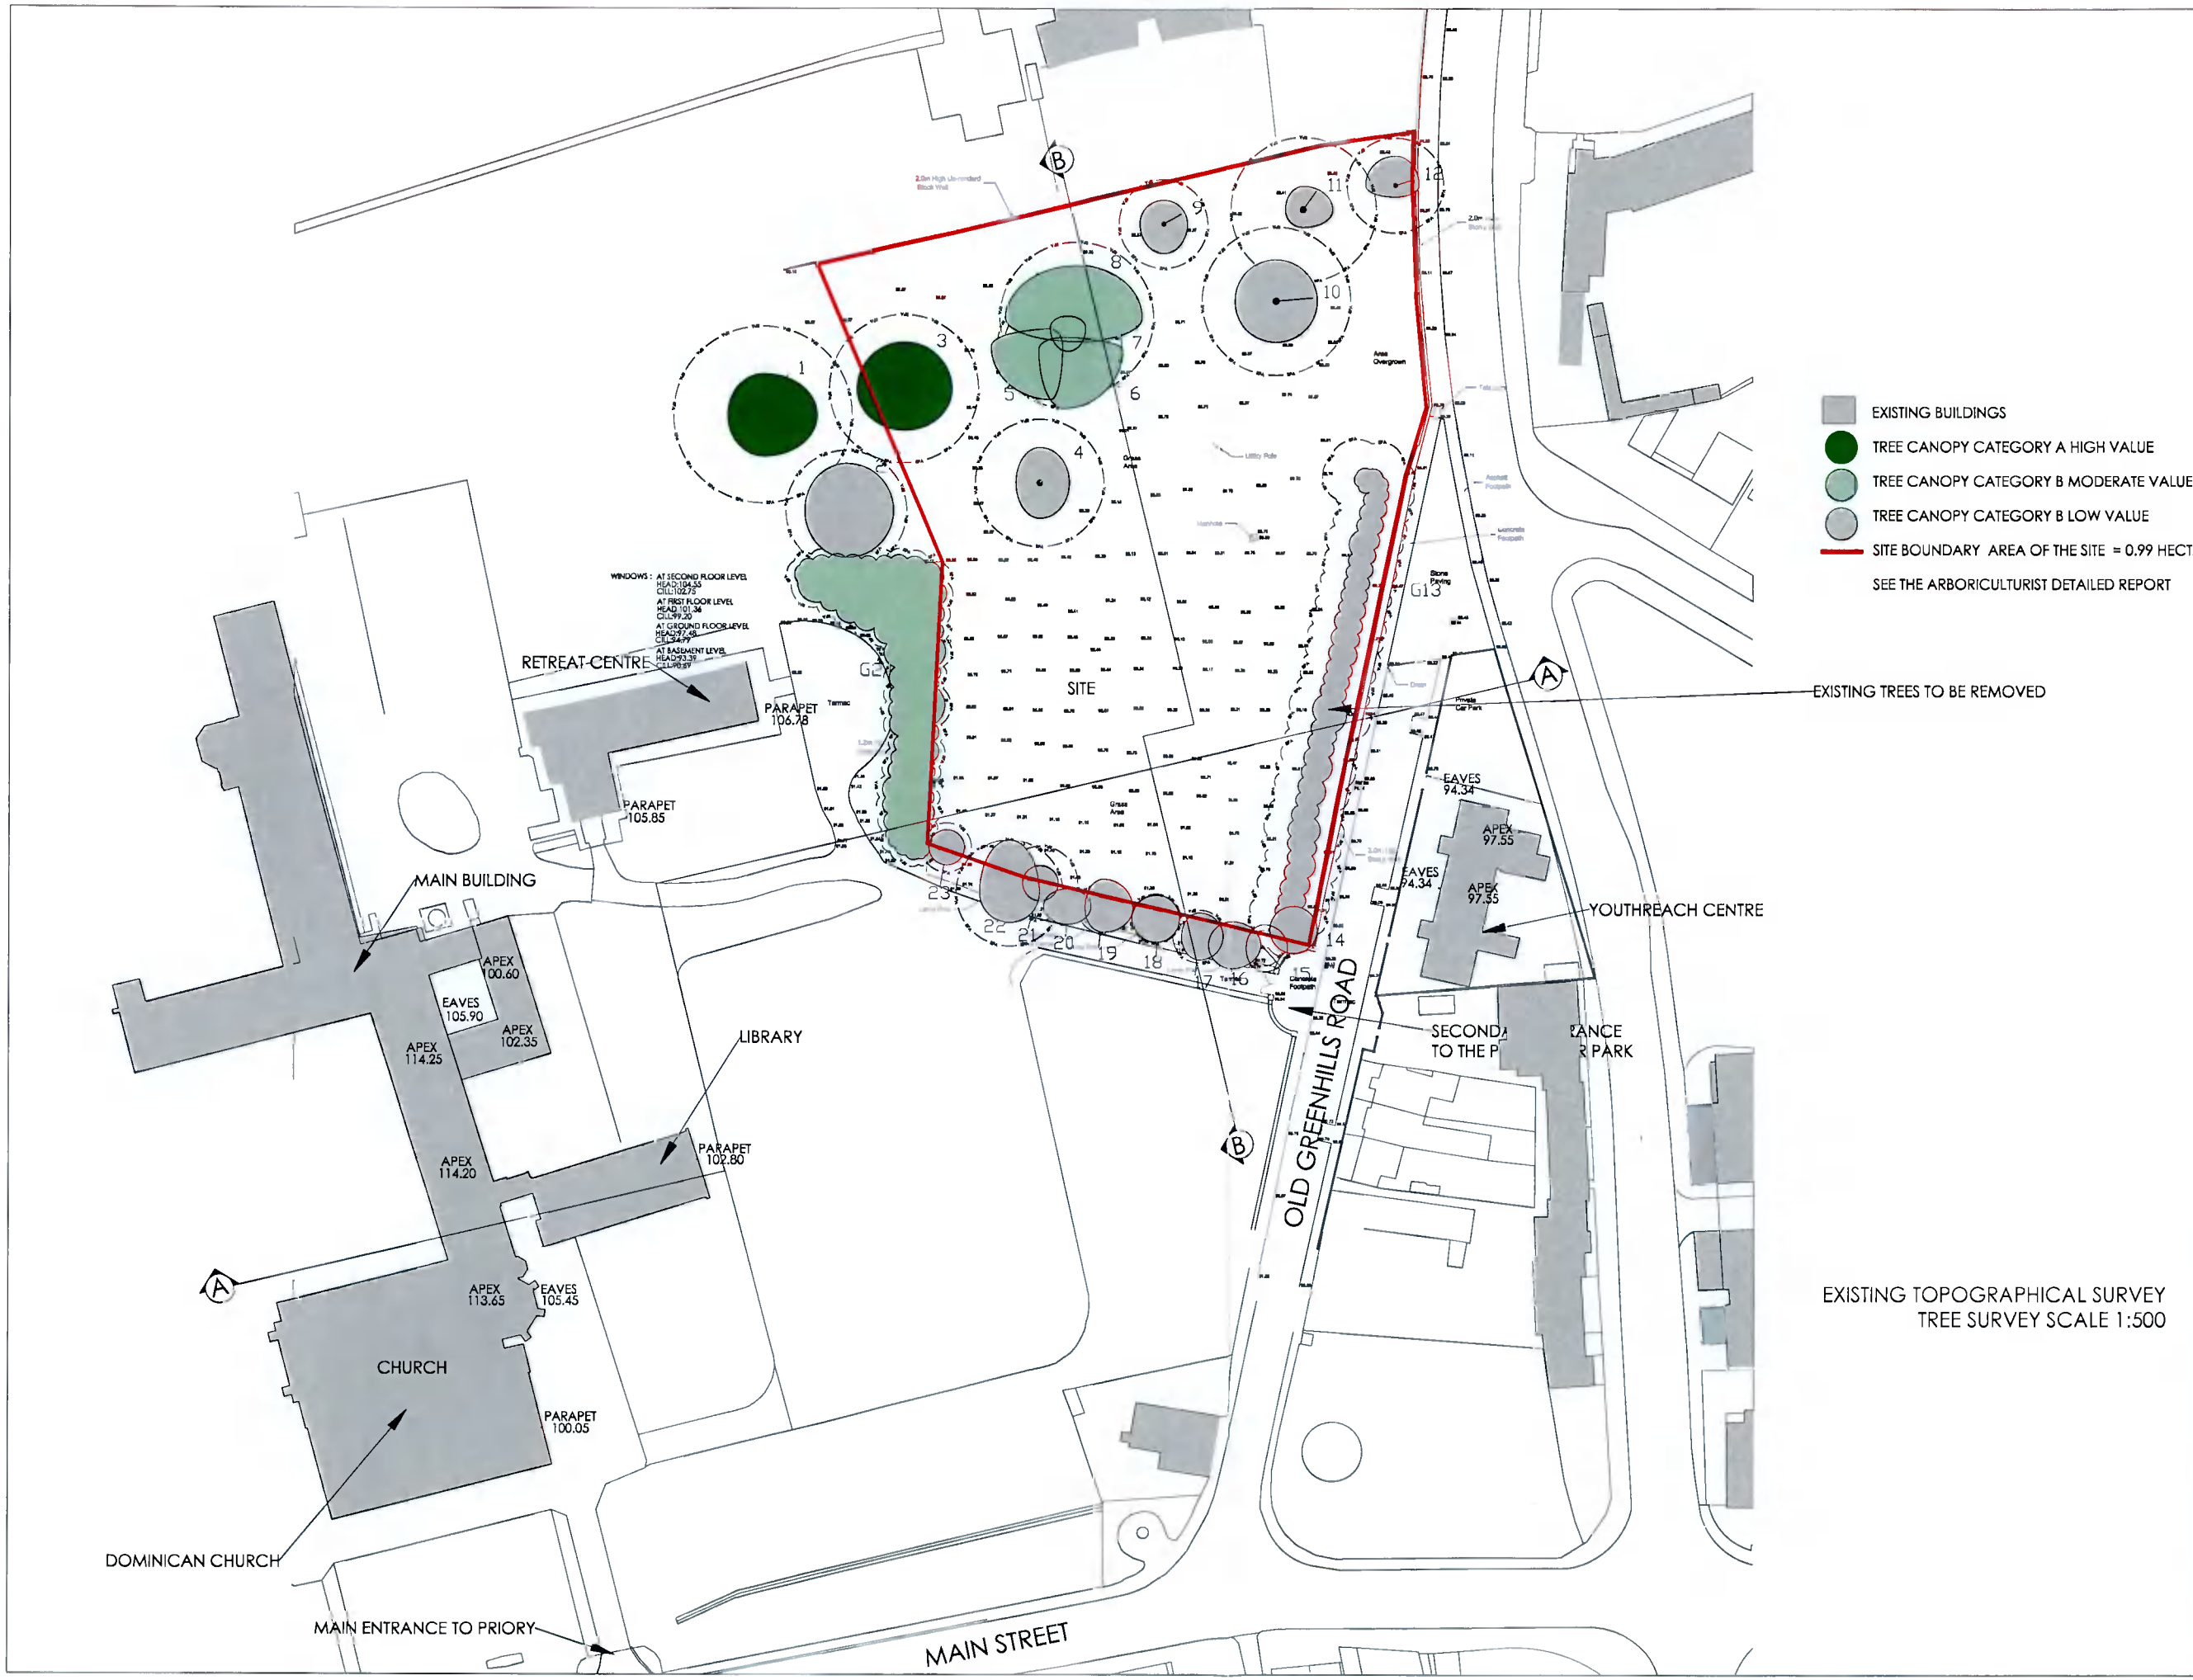


EXISTING TOPOGRAPHICAL SURVEY
TREE SURVEY SCALE 1:500

CLIENT
ST MARYS MEDICAL (TALLAGHT LTD)

PROJECT
NURSING HOME + INDEPENDENT LIVING UNITS
OLD GREENHILLS ROAD,
TALLAGHT, DUBLIN.

TITLE
EXISTING TOPOGRAPHICAL SURVEY
TREE SURVEY

JNP | ARCHITECTS

ARCHITECTS, PLANNERS, PROJECT MANAGERS

2nd FLOOR, ALFRED HOUSE,
ALFRED STREET,
BELFAST, BT2 8ED

TEL : +44(0)28 9044 5930
E : @jnp-architects.com

30 NORTHWOOD COURT,
NORTHWOOD,
SANTRY, DUBLIN 9

TEL : +353 (0) 1894 0100

| DRAWN BY | DATE | CHECKED BY | SCALE @ A1 |
|---|---|---|---|
| LF | 01/02/22 | DOH | 1:500 |

DRAWING NUMBER
3464-P-001

REVISION