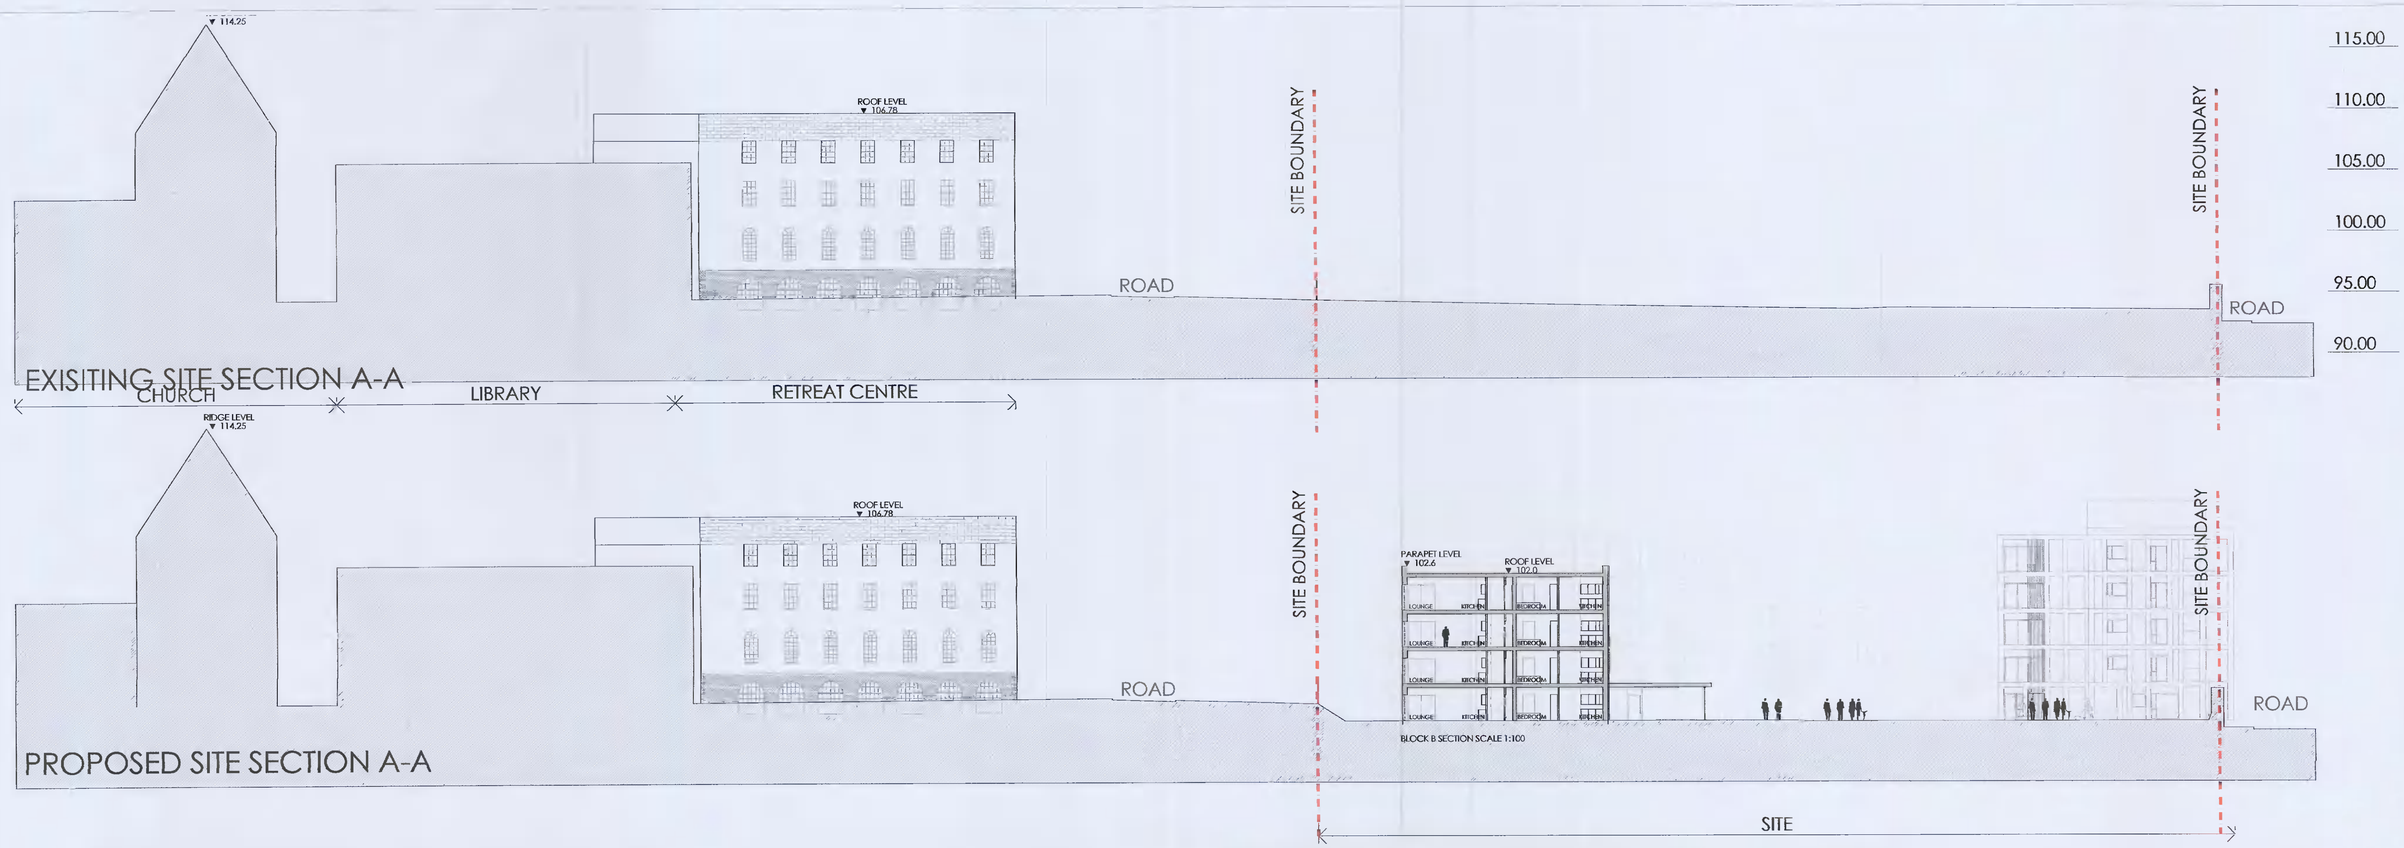

EXISITING SITE SECTION A-A

PROPOSED SITE SECTION A-A

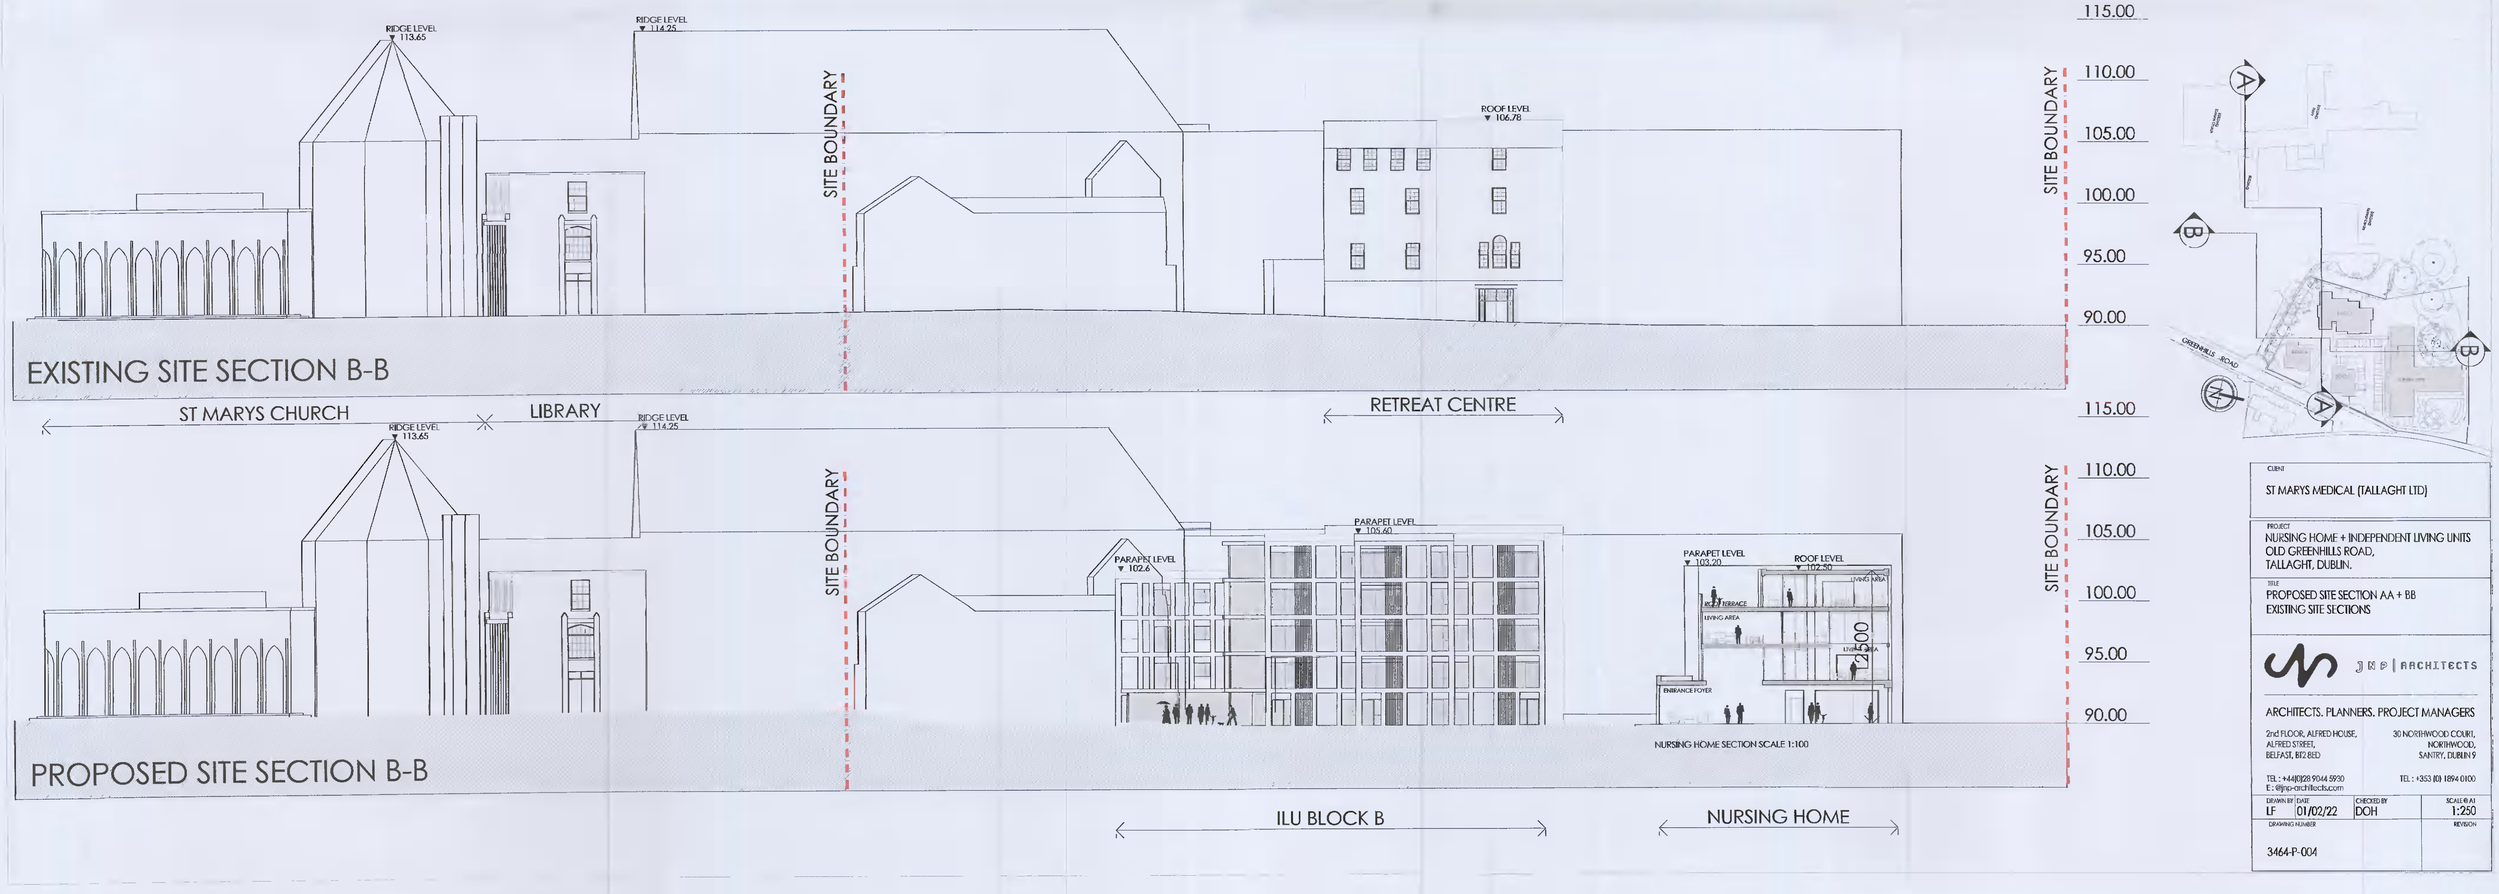

EXISTING SITE SECTION B-B

PROPOSED SITE SECTION B-B

CLIENT
ST MARYS MEDICAL (TALLAGHT LTD)

PROJECT
NURSING HOME + INDEPENDENT LIVING UNITS
OLD GREENHILLS ROAD,
TALLAGHT, DUBLIN.

TITLE
PROPOSED SITE SECTION AA + BB
EXISTING SITE SECTIONS

JKP | ARCHITECTS

ARCHITECTS. PLANNERS. PROJECT MANAGERS

2nd FLOOR, ALFRED HOUSE,
ALFRED STREET,
BELFAST, BT2 8ED

30 NORTHWOOD COURT,
NORTHWOOD,
SANTRY, DUBLIN 9

TEL : +44(0)28 9044 5930
E : @jkp-architects.com

TEL : +353 (0) 1894 0100

DRAWN BY	DATE	CHECKED BY	SCALE @ A1
LF	01/02/22	DOH	1:250

DRAWING NUMBER
3464-P-004

REVISION