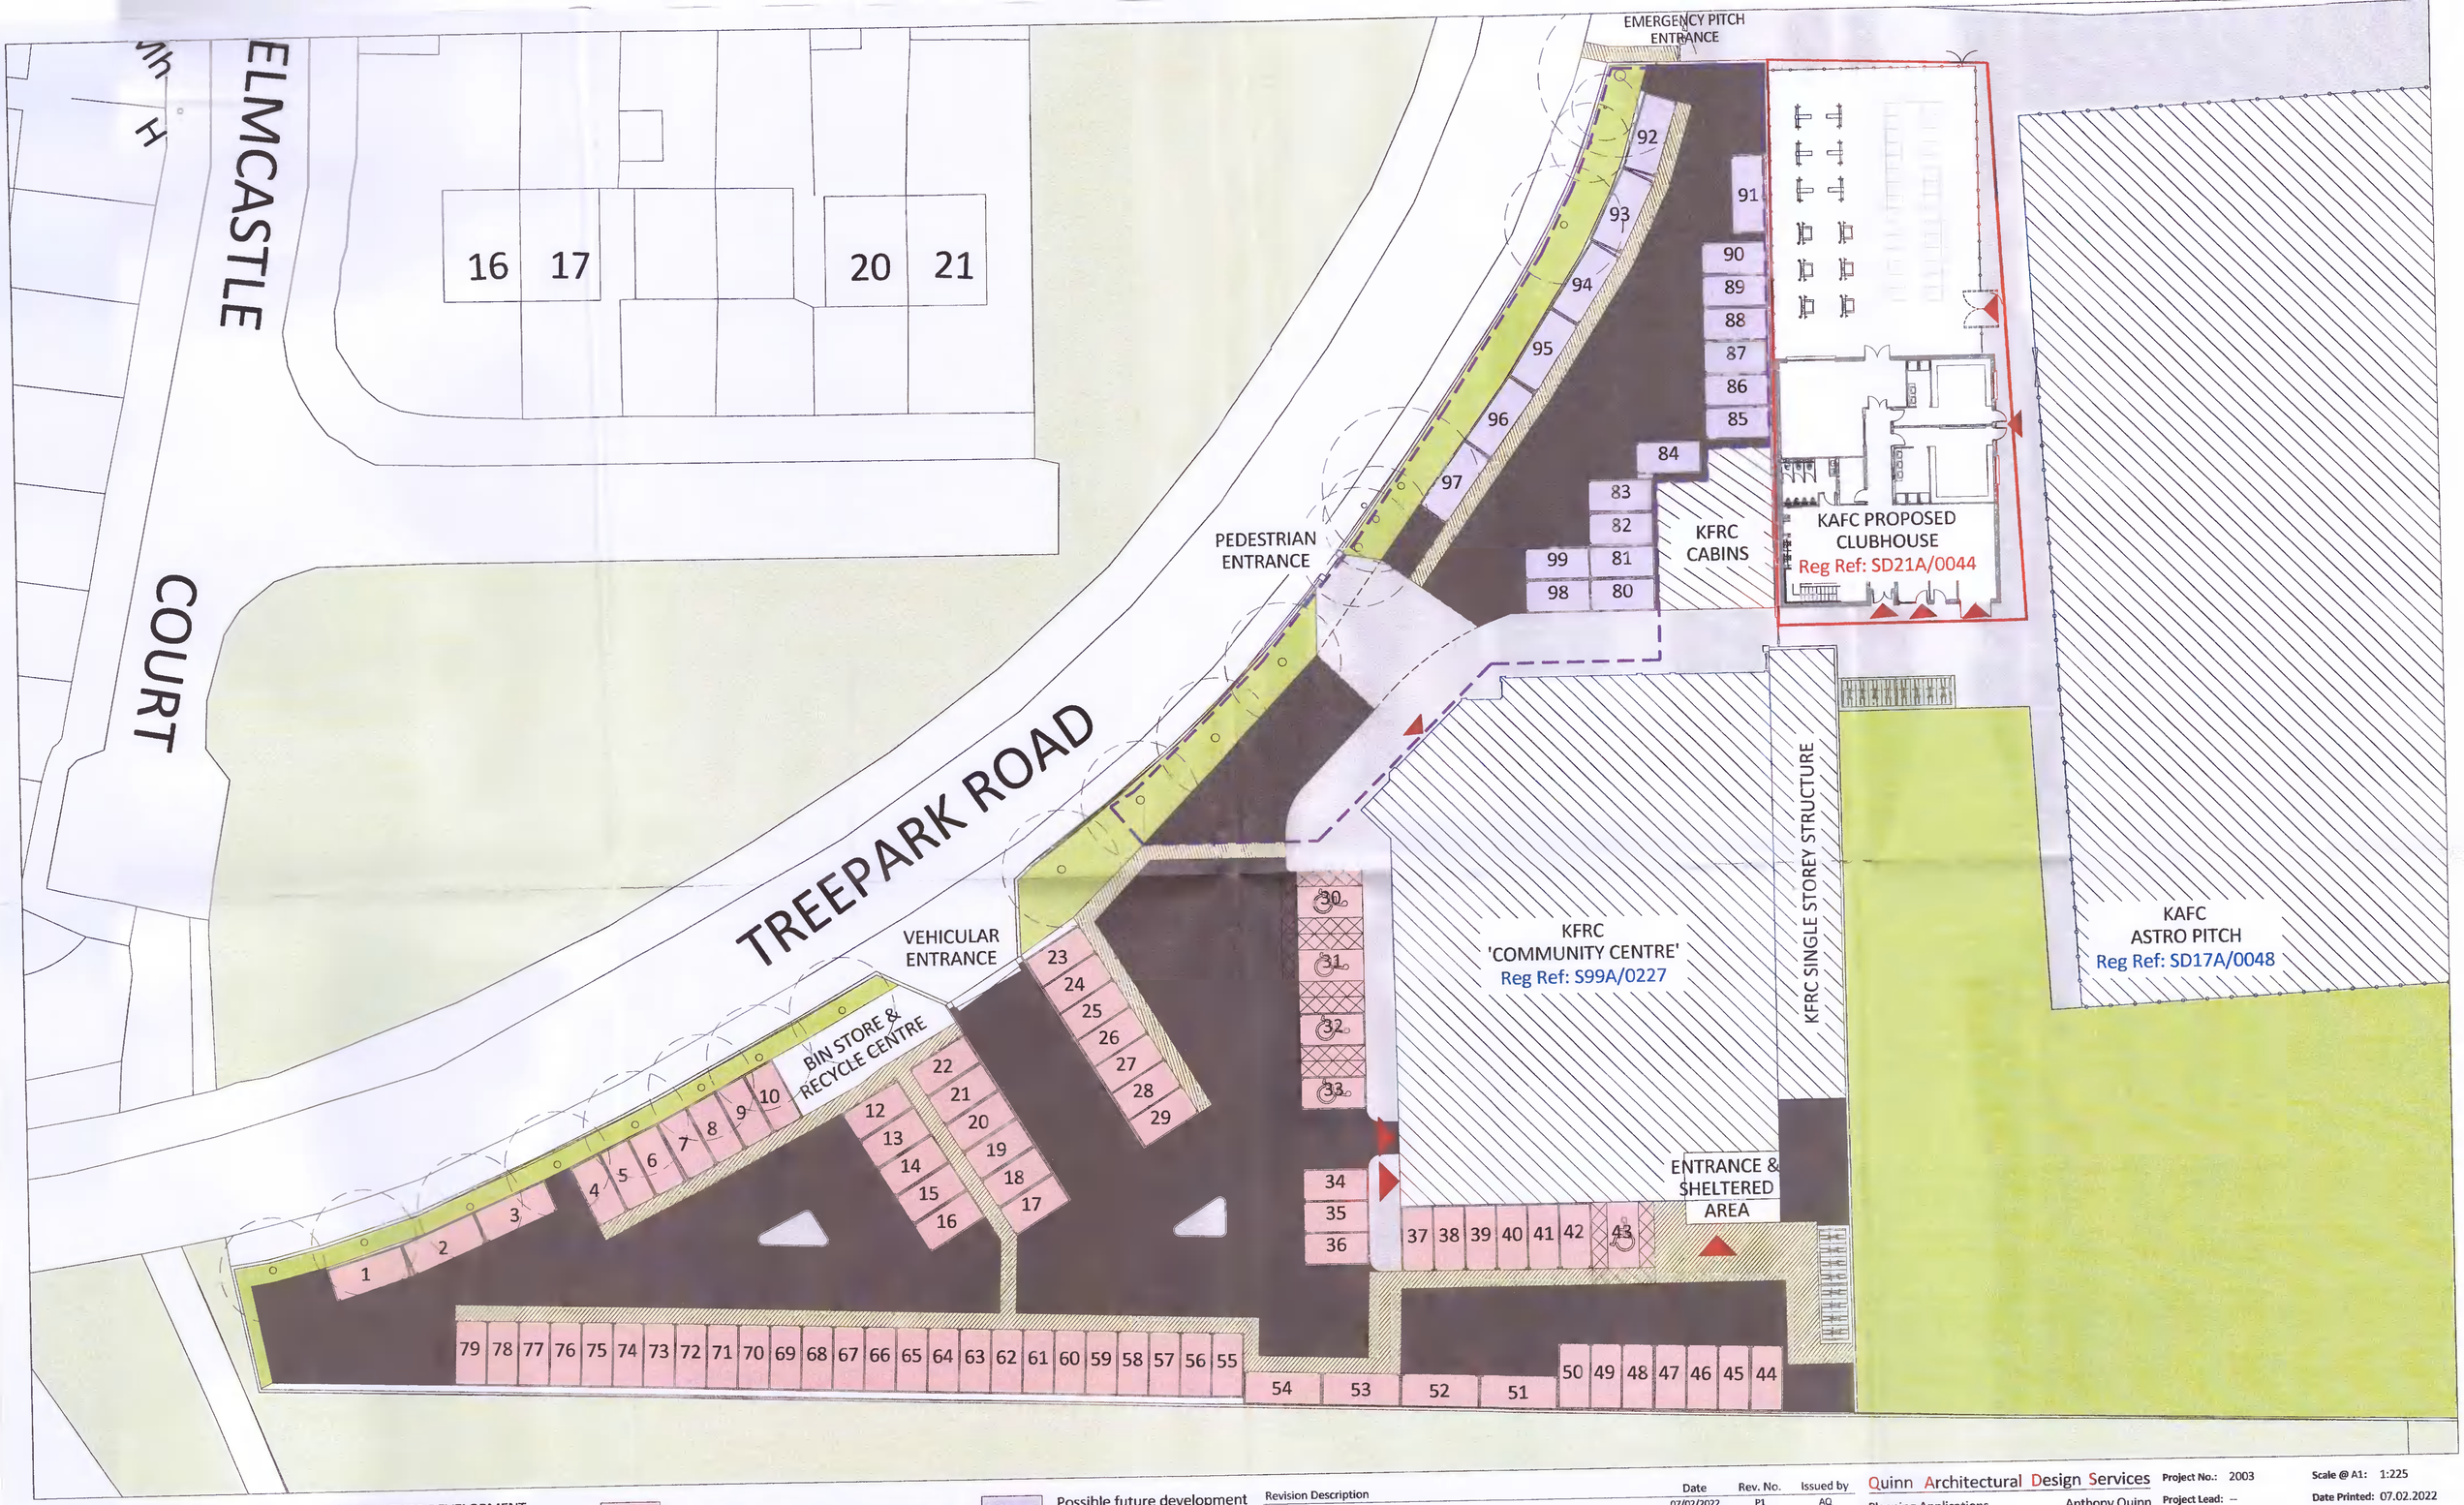

POSSIBLE CAR PARK MODIFICATIONS AND POSSIBLE FUTURE DEVELOPMENT

For Planning

ABP Submission - Ref APB-312579-22

NOTES :

FIGURED DIMENSIONS ONLY TO BE TAKEN FROM THIS DRAWING. ALL DIMENSIONS TO BE CHECKED ON SITE PRIOR TO MANUFACTURE. CONSULTANTS TO BE INFORMED IMMEDIATELY OF ANY DISCREPANCIES BEFORE WORK PROCEEDS THIS DRAWING TO BE READ IN CONJUNCTION WITH STRUCTURAL ENGINEERS, FIRE AND M&E DWGS. & SPECIFICATION ALL WORK TO BE CARRIED OUT IN ACCORDANCE WITH THE CURRENT BUILDING REGULATIONS AND THE SPECIFICATION

- Modified (from SD21A/044) parking spaces
- Designated Walkways within Car Park
- Car Park Asphalt/TarMac Surface
- Grass
- Pedestrian Footpath
- Possible future development car park spaces
- Extent of possible future development
- Building Access
- Proposed Building
- Existing Building
- Tree/Planting

Revision Description	Date	Rev. No.	Issued by
Issued to ABP	07/02/2022	P1	AQ

Quinn Architectural Design Services
Planning Applications
Extension & Renovation
Presentation
Visualisation
Anthony Quinn
BSc. Hons Arch Tech
25 Elmcastle Green
Tallaght, Dublin 24
+353 858198266
aquinn.ads@gmail.com

Project No.:	2003	Scale @ A1:	1:225
Project Lead:	--	Date Printed:	07.02.2022
Drawn By:	AQ	Current Rev.:	P1
Model No.:	L(00)_KAFC_PA_A		
Purpose:	Planning		

Project: Proposed New Clubhouse
Location: Treepark Road, Kilnamanagh, Tallaght
Client: Kilnamanagh AFC

Drawing Title: Site Layout - Modified Parking Spaces & Possible future developement
Drawing No.: L(14)_ABP

Suitable By - Checked By - Date