NOTES:

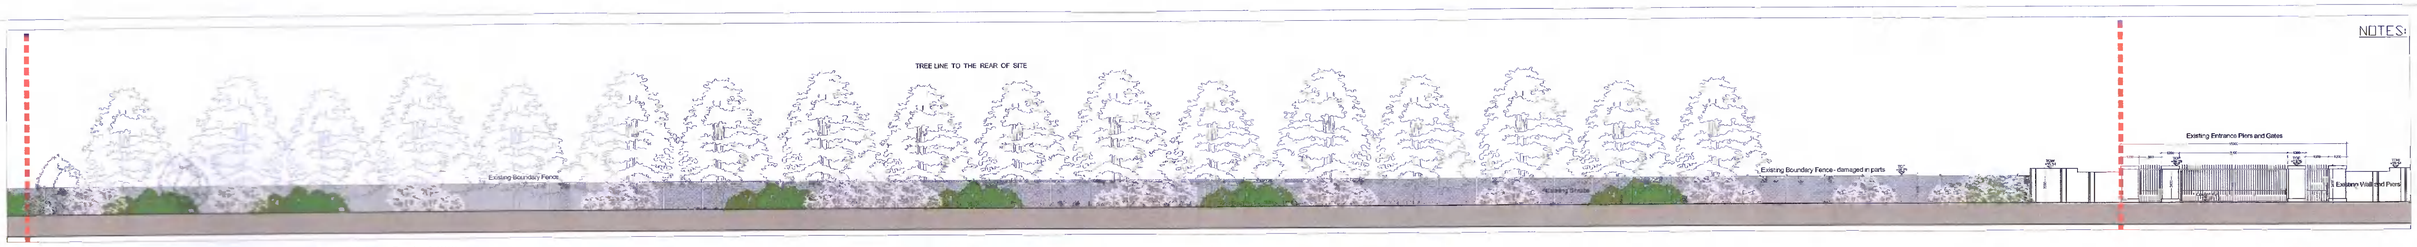

EXISTING CONTEXT ELEVATION ALONG CLOVERHILL ROAD - Scale 1:200

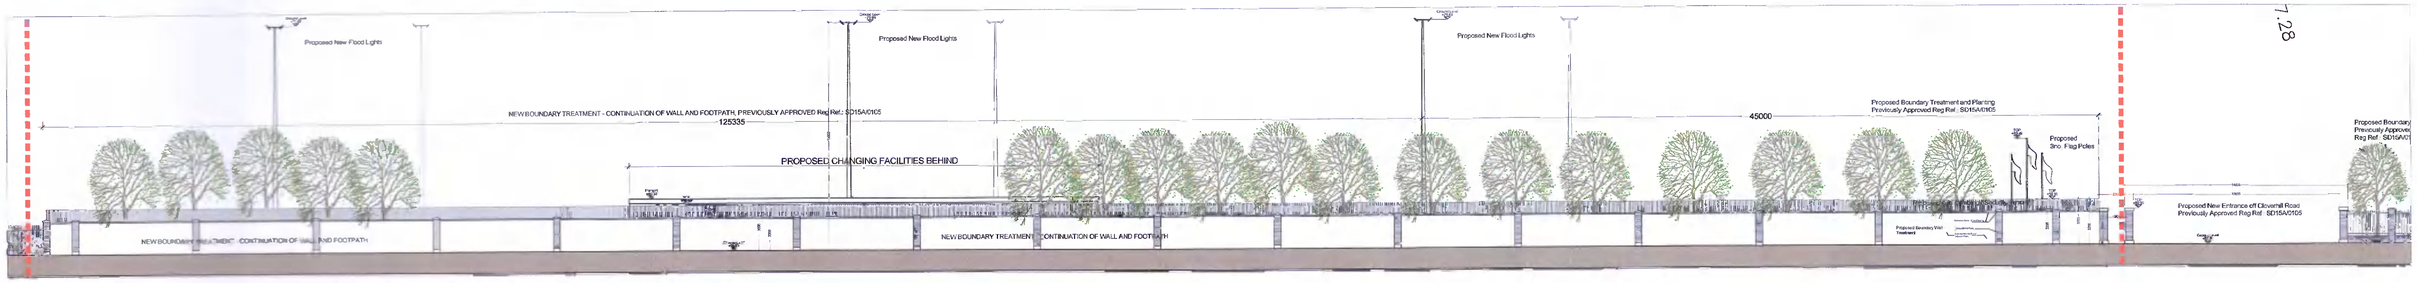

PROPOSED CONTEXT ELEVATION ALONG CLOVERHILL ROAD - Scale 1:200

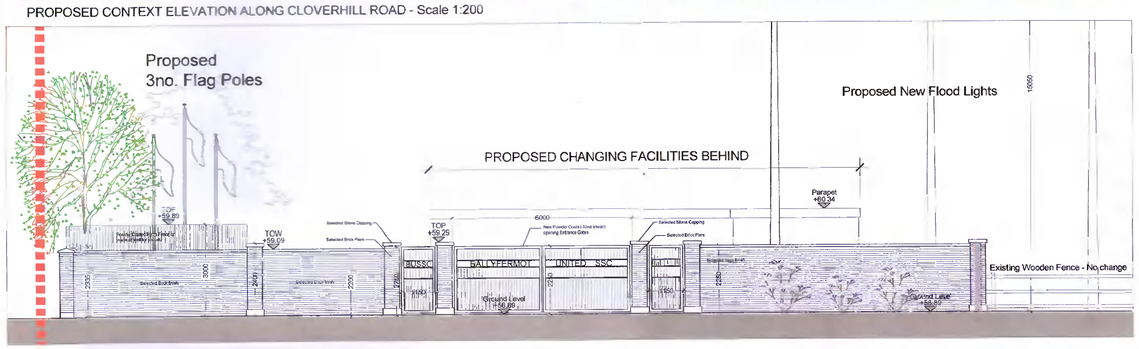

PROPOSED ENTRANCE TO BUSSC SPORTS PITCH - Scale 1:100

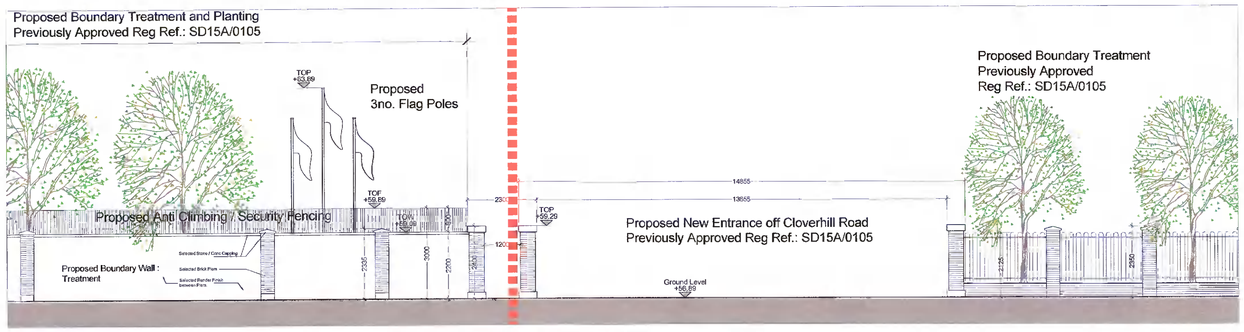

PROPOSED MAIN ENTRANCE OFF CLOVERHILL ROAD - Scale 1:100

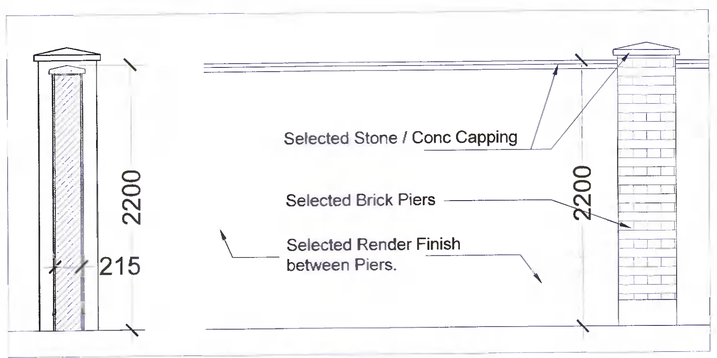

PROPOSED BOUNDARY RENDERED WALL w/ BRICK PIERS - Scale 1:25

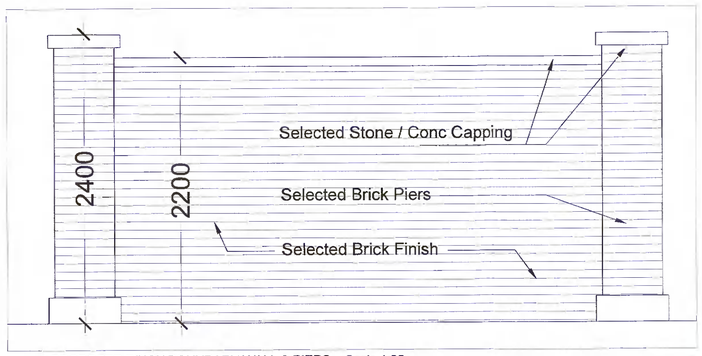

PROPOSED BRICK BOUNDARY WALL & PIERS - Scale 1:25

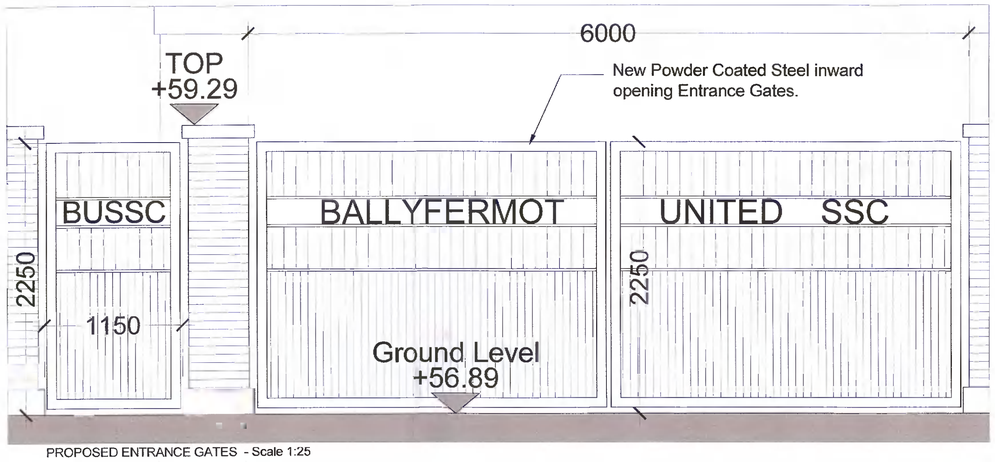

PROPOSED ENTRANCE GATES - Scale 1:25

PROPOSED FLAGPOLE BASE -NTS - Ref to FlagPoles Ireland Document spec.

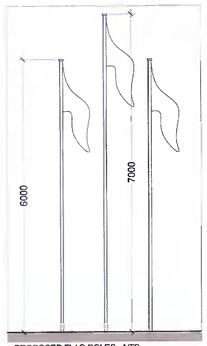

PROPOSED FLAG POLES - NTS

PROPOSED ELECTRICAL VEHICLE SIGNAGE CHARGING POINTS - NTS

ADDITIONAL INFORMATION
Reg Ref.: SD21A/0181

REV	DESCRIPTION	DRAWN BY	CHECKED	DATE
-	Additional Information	RG	JT	18.02.22

TYLER OWENS ARCHITECTS
The Mash House, Distillery Lofts Design Studios, Distillery Road, Dublin 3.
E-mail: info@tylerowens.ie
Tel: +353 (0)1 525 0050

CLIENT	BALLYFERMOT UTD - Soccer Playing Pitch
PROJECT	Cloverhill Road, Ballyfermot, Dublin 10
DRAWING	Existing & Proposed Context Elevations
SCALE	As Shown @ A1
DWG NO.	2018-76 - P-AI-301
STATUS	Planning - AI
DRAWN BY	RG

© This drawing is copyright. Figured dimensions only to be taken from this drawing. All dimensions to be checked on site. Architects to be informed immediately of any discrepancies before work proceeds.