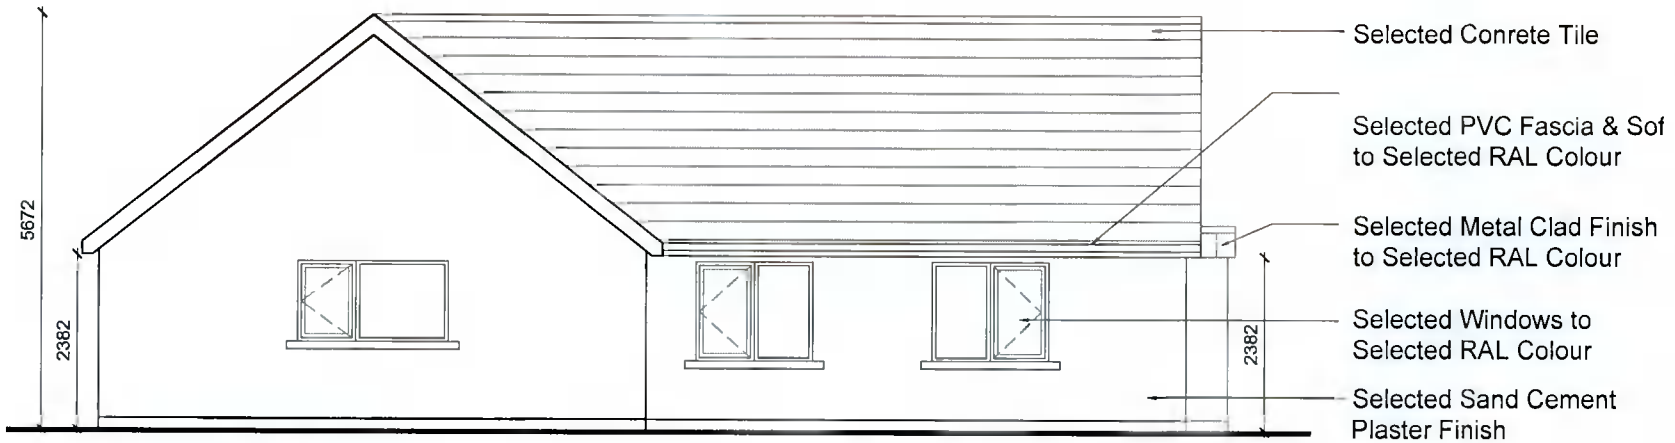

PROPOSED SIDE ELEVATION
SCALE: 1:100

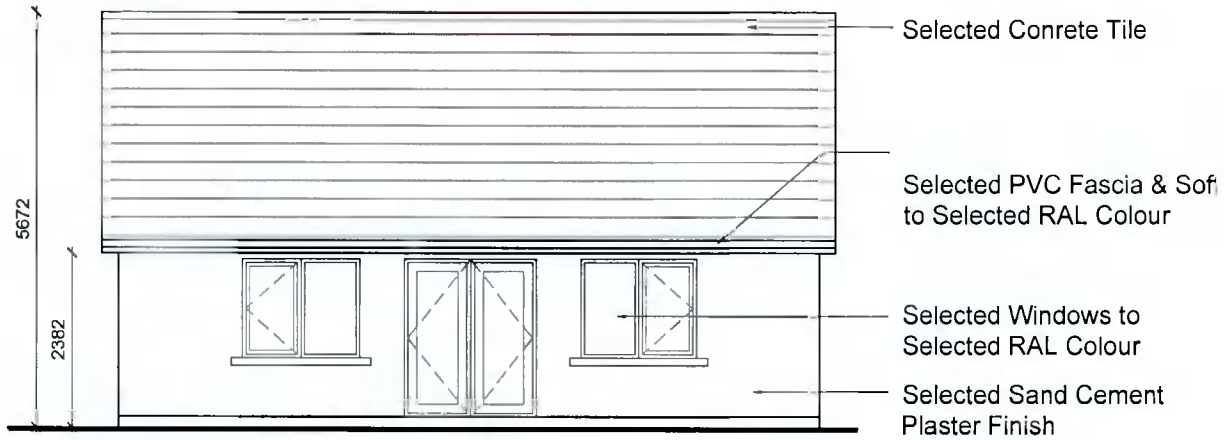

PROPOSED REAR ELEVATION
SCALE: 1:100

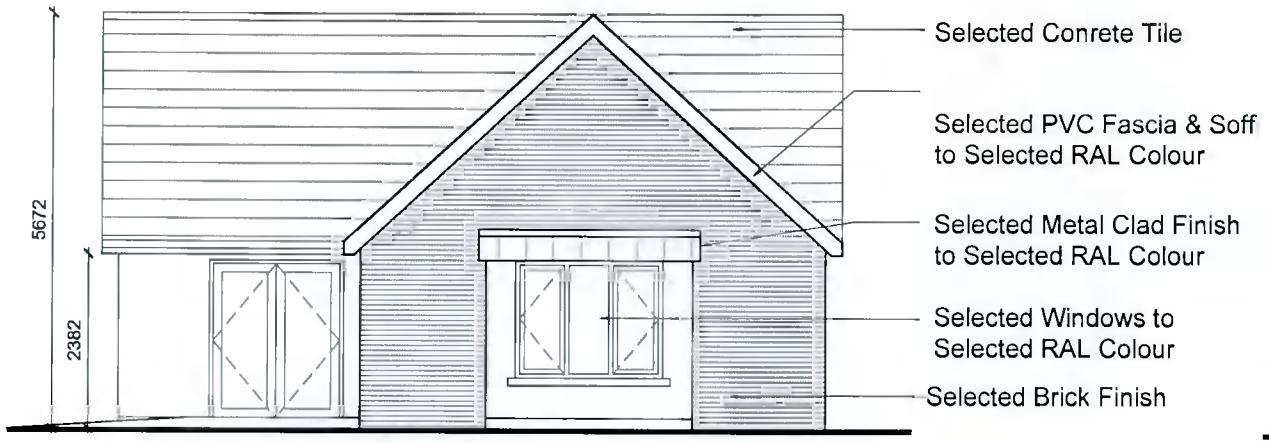

PROPOSED FRONT ELEVATION
SCALE: 1:100

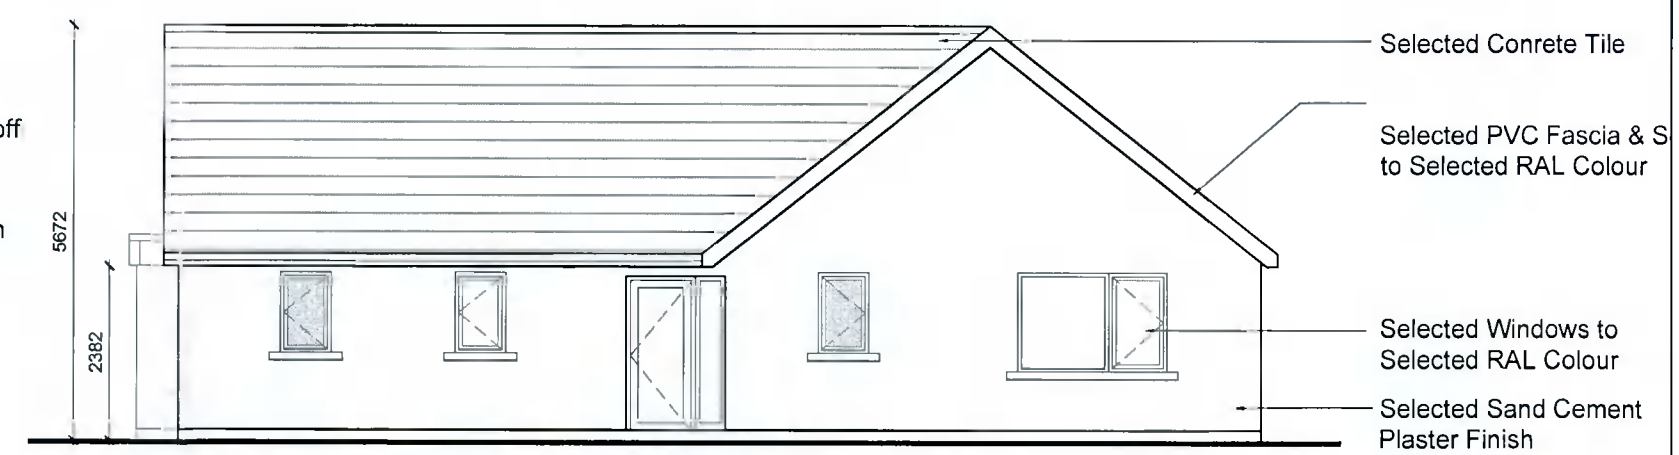

PROPOSED SIDE ELEVATION
SCALE: 1:100

NOTES:

COPYRIGHT RESERVED. DO NOT SCALE DRAWING
USE FIGURED DIMENSIONS ONLY.
ALL DISCREPANCIES TO BE REPORTED TO
AKM CONSULTANTS LTD IMMEDIATELY.

ALL DRAWINGS TO BE READ IN CONJUNCTION WITH STRUCTURAL ENGINEERS & MECHANICAL ENGINEERS DETAILS. ALL DIMENSIONS TO BE CHECKED ON SITE BY MAIN CONTRACTOR PRIOR TO CONSTRUCTION. MAIN CONTRACTOR RESPONSIBLE FOR SET-OUT.

REVISIONS:

DATE	DESCRIPTION	NO.

AKM Design
Architecture - Planning - Engineering
Unit 6, Kingswood Business Centre, 4075 Kingswood Business Centre,
Citywest Business Campus D24 A068
T: 353 1 4796234 E: info@akmdesign.ie
Architecture | Planning | Engineering | Building Surveying | Development Consultants

	DOCUMENT NO: 21070-AKM-XX-ZZ-DR-A-102			STAGE: S4 PLANNING
PROJECT TITLE: 66A DODSBOROUGH COTTAGES	DRAWN BY: JK	PROJECT CODE: 21070	LEVELS & LOCATION CODE: XX	SEQUENCE NUMBER: 102
DRAWING TITLE: PROPOSED ELEVATIONS	SCALE: 1:100@A3	ORGANISATION CODE: AKM	DOCUMENT CODE: DR	REVISION: .
CLIENT: AMY & JOHN ENNIS	DATE: NOV. '21	DEPARTMENT CODE: NA	ROLES CODE: A	AKM JOB NO.: 21070