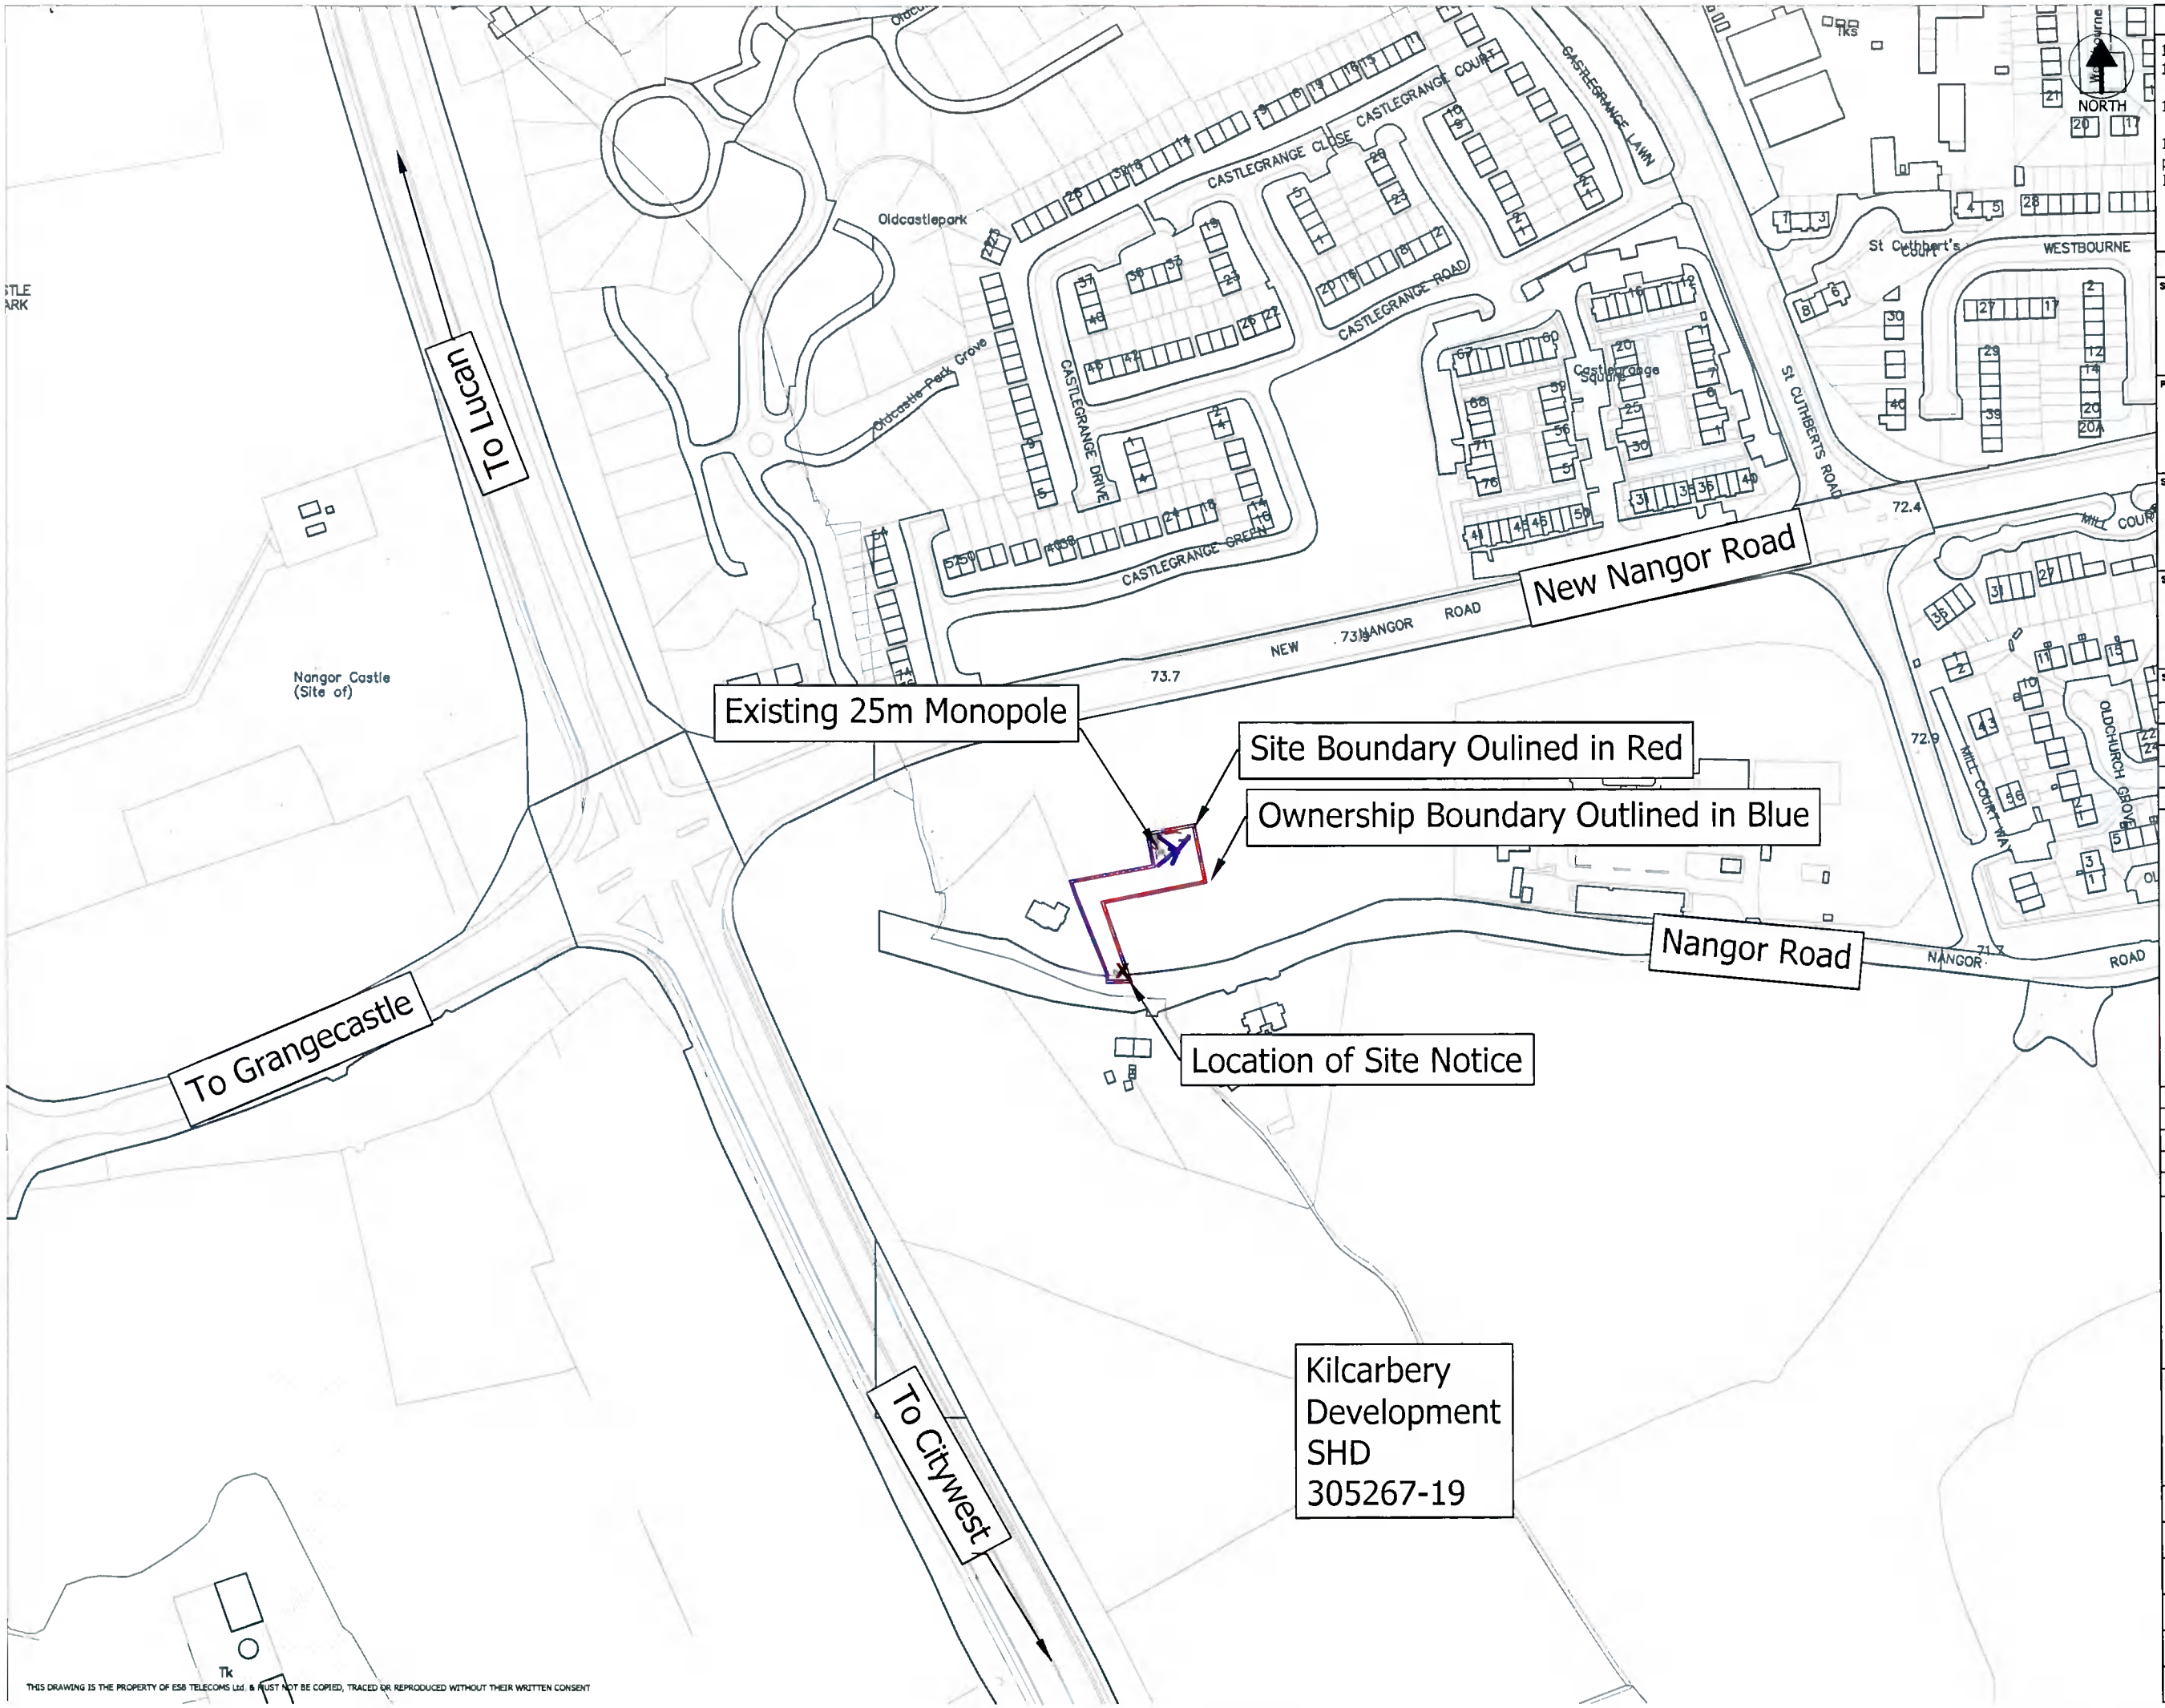

THIS DRAWING IS THE PROPERTY OF ESB TELECOMS Ltd. & MUST NOT BE COPIED, TRACED OR REPRODUCED WITHOUT THEIR WRITTEN CONSENT

Notes

1.0 Do not scale
1.1 All dimensions are in metres unless specified
1.2 Assume all site details are existing unless stated
1.3 All mapping reproduced with permission of the Ordnance Survey of Ireland. Licence number EN 0023719-24

Structure Details:
Height:- 25m
Type:- Monopole
Colour:- Grey

Power Supply:
Mini Pillar On Site

Site Details:
Development Area:- 1005.1 m² (outlined in red)
Ownership Area:- 1005.1 m² (outlined in blue)

Site Access:
Access is via Old Nangor Road

Site Co-ordinates:
Irish National Grid

Co-ordinate EASTING	304916
Co-ordinate NORTHING	231033
Irish Transverse Mercator Grid	
Co-ordinate EASTING	704843
Co-ordinate NORTHING	731060

Warning

THIS MAP INDICATES THE APPROXIMATE LOCATION OF MAIN ESB CABLES IN THE GENERAL AREA OF THE PROPOSED EXCAVATION, THE FOLLOWING PROCEDURES/CONDITIONS MUST BE STRICTLY ADHERED TO:

1. BEFORE ANY EXCAVATION BY MECHANICAL MEANS IS UNDERTAKEN, THE EXACT LOCATION OF THE CABLES MUST BE ESTABLISHED BY:
   (a) USING CABLE LOCATION EQUIPMENT
   (b) MANUALLY EXCAVATED TRAIL HOLES
2. CABLE DEPTHS CANNOT BE ASSUMED
3. ESB MUST BE INDEMNIFIED AGAINST ANY CLAIMS DUE TO ACCIDENTS OR DAMAGES HOWEVER ARISING

HOUSE SERVICES, LAMP SERVICES, ETC ARE NOT OUTLINED

REV.	DATE	DESCRIPTION	CHK	APP

ESB Telecoms Ltd.
Block 2 Swift Square,
Northwood,
Dublin 9.

Ph: 01-7027051
Fax: 01-6388218

Address:
ESB Telecoms Ltd. compound,
Nangor Road,
Clondalkin,
Dublin 22.

Title: Nangor Road 2022_ Site Location Map

Drawing No: Nangor Road _PI_01

Issue Date: 02 - 02 - 2022

Drawn By: N. Fitzpatrick

Ops App by:

Scale: 1:2500

OS Map No: 332607 3326-a