NOTES:

GREEN OUTLINE INDICATES PROPOSED NEW WORKS THE SUBJECT OF THIS APPLICATION.

PROPOSED FRONT ELEVATION
SCALE: 1:100

PROPOSED REAR ELEVATION
SCALE: 1:100

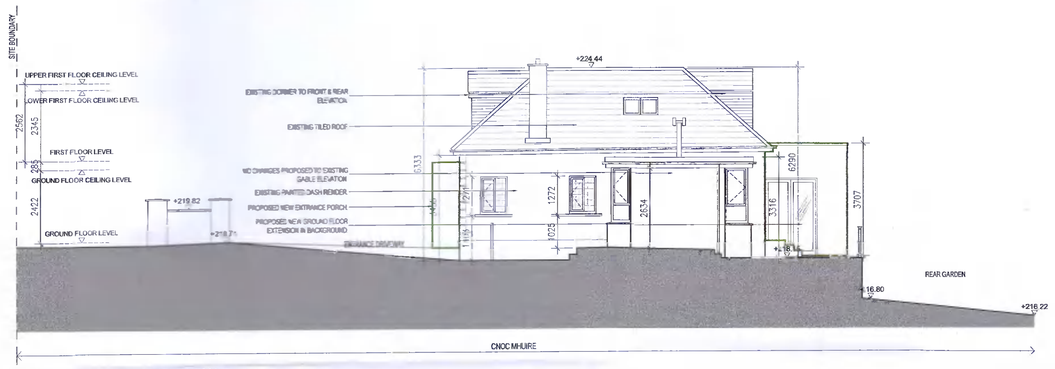

PROPOSED SIDE/NORTH ELEVATION
SCALE: 1:100

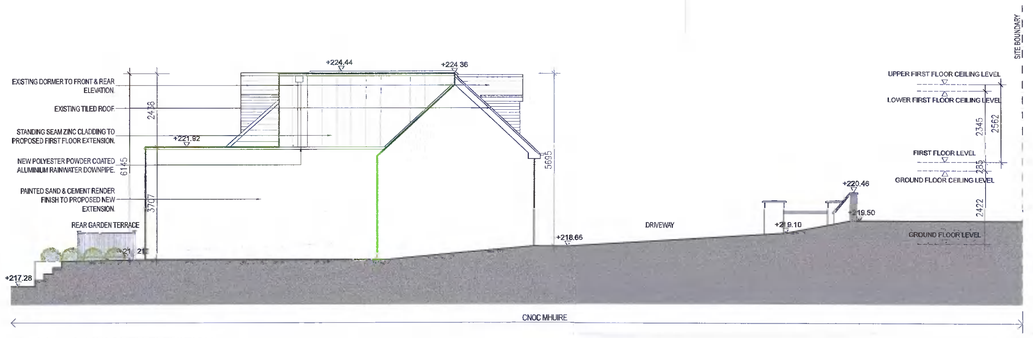

PROPOSED SIDE/SOUTH ELEVATION
SCALE: 1:100

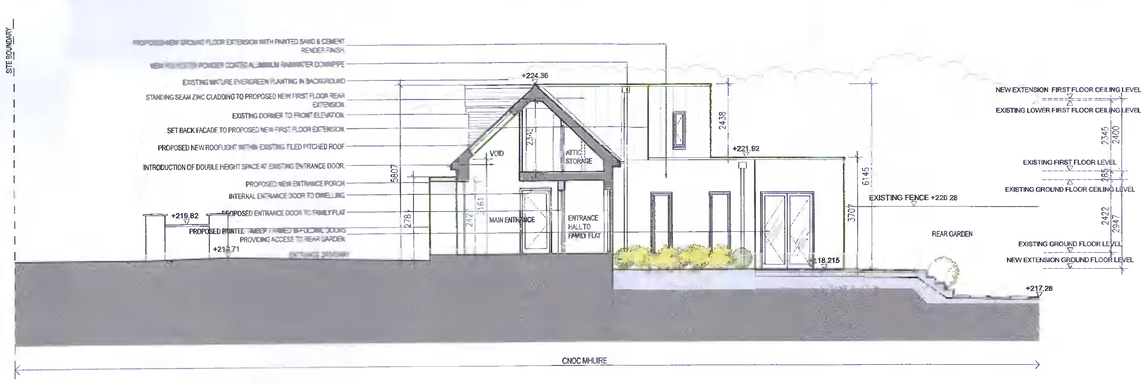

PROPOSED EXTENSION NORTH ELEVATION & SECTION B-B
SCALE: 1:100

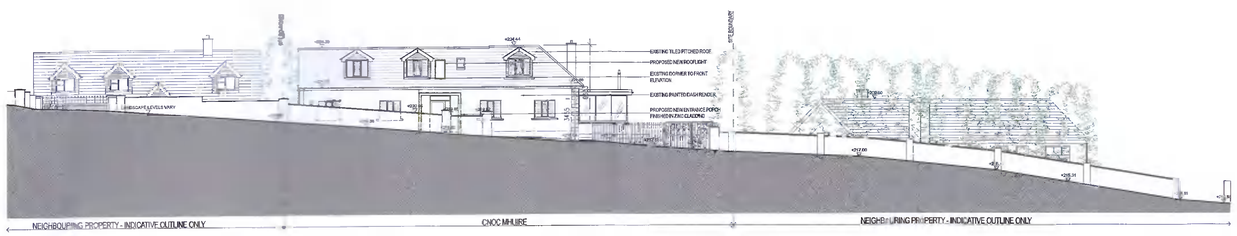

PROPOSED CONTIGUOUS FRONT ELEVATION
SCALE: 1:200

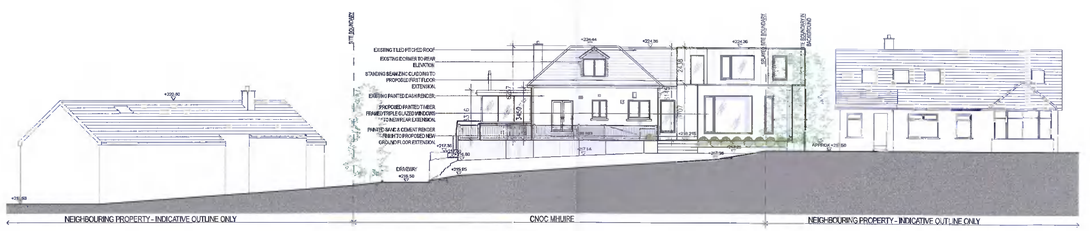

PROPOSED CONTIGUOUS REAR ELEVATION
SCALE: 1:200

PLANNING APPLICATION DRAWING

1. Copyright reserved.
2. Work to figured dimensions only. Do not scale drawing.
3. The contractor is responsible for checking all levels and dimension on site and shall refer all discrepancies to the Architect
4. Where appropriate, for details of cc. structure, or mechanical and electrical details, see Engineers drawings
5. Proprietary items shall be fixed in strict accordance with manufacturers instructions.
6. Sizes of proprietary items shall be checked with manufacturer
7. The contractor shall be responsible for the coordination of structure, finishes and services.

Modifications	Date	Rev.

CNOC MHUIRE, FRIARSTOWN LOWER, BOHERNABREENA, CO. DUBLIN, D24W732

PROPOSED FRONT, REAR, SIDE & CONTIGUOUS ELEVATIONS & SECTION B-B

Date	Format	Drawn by	Number	Scale	Rev
31-01-21	A1	aoc	2101-PA-E001	1:100 & 1:200	-

CLIENT :
Lynne McKeon & Seamus Foley
Cnoc Mhuire
Friarstown Lower
Co. Dublin, D24W732
Ireland

20TENstudio
Avril O'Connor
Architect
Dip Arch B.Arch Sc MRIAI
46 Limekiln Road
Terenure
Dublin 12
Ireland
t: +353 86 8130640
e: 20tenstudio@gmail.com

© Copyright AVRIL O'CONNOR ARCHITECT