NOTES:

EXISTING FRONT ELEVATION
SCALE: 1:100

EXISTING REAR ELEVATION
SCALE: 1:100

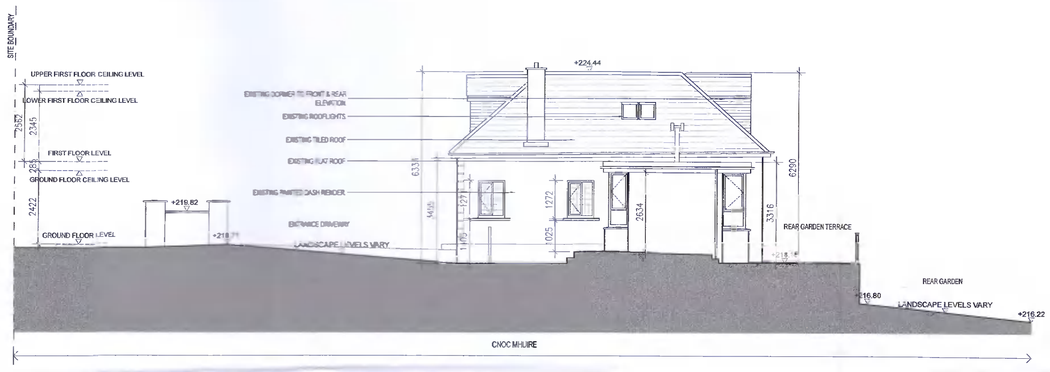

EXISTING SIDE/NORTH ELEVATION
SCALE: 1:100

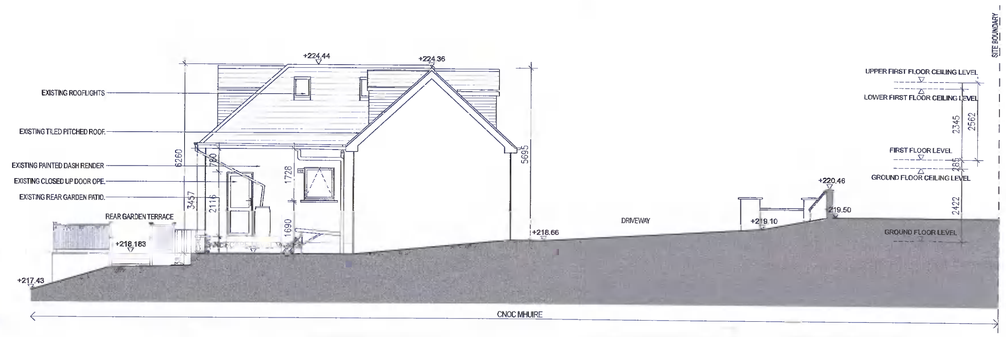

EXISTING SIDE/SOUTH ELEVATION
SCALE: 1:100

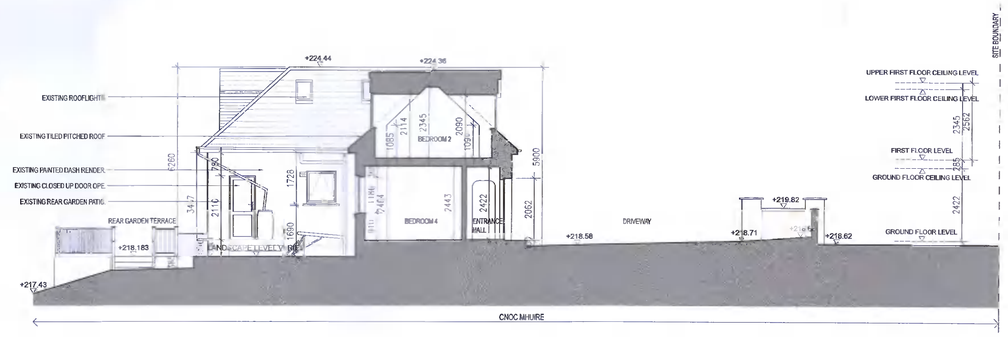

EXISTING RETURN ELEVATION & SECTION A-A
SCALE: 1:100

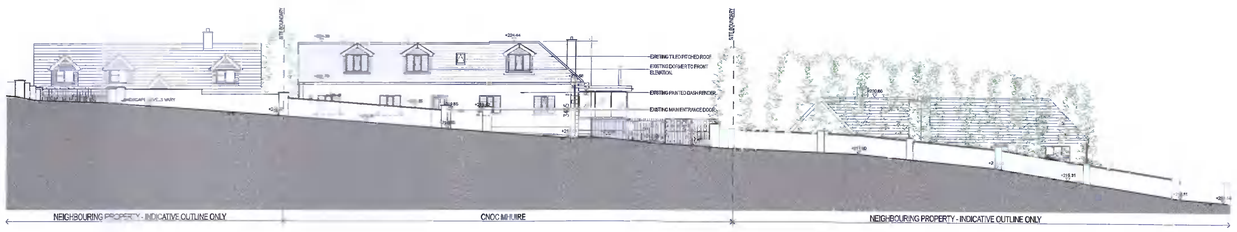

EXISTING CONTIGUOUS FRONT ELEVATION
SCALE: 1:200

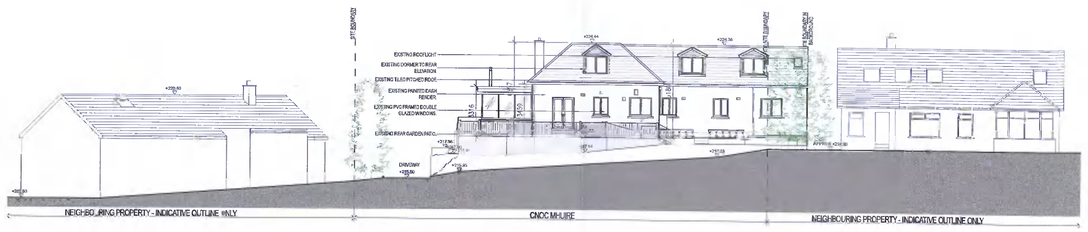

EXISTING CONTIGUOUS REAR ELEVATION
SCALE: 1:200

1. Copyright reserved
2. Work to figured dimensions only. Do not scale drawing.
3. The contractor is responsible for checking all levels and dimension on site and shall refer all discrepancies to the Architect
4. Where appropriate, for details of rc. structure, or mechanical and electrical details, see Engineers drawings.
5. Proprietary items shall be fixed in strict accordance with manufacturers instructions.
6. Sizes of proprietary items shall be checked with manufacturer
7. The contractor shall be responsible for the coordination of structure, finishes and services.

Modifications

Date	Rev.

CNOC MHUIRE, FRIARSTOWN LOWER, BOHERNABREENA, CO. DUBLIN, D24W732

EXISTING FRONT, REAR, SIDE & CONTIGUOUS ELEVATIONS & SECTION A-A

Date	Format	Drawn by	Number	Scale	Rev
31-01-22	A1	aoc	2101-PA-E002	1:100 & 1:200	-

PLANNING APPLICATION DRAWING

CLIENT :
Lynne McKeon & Seamus Foley
Cnoc Mhuire
Friarstown Lower
Co. Dublin, D24W732
Ireland

20TENstudio
Avril O'Connor
Architect
Dip Arch B Arch Sc MRAI
t: +353 86 8130640
46 Limekiln Road
Terenure
Dublin 12
Ireland
e: 20tenstudio@gmail.com

© Copyright AVRIL O'CONNOR ARCHITECT