LANNING DRAWINGS

RAWING TITLE. GROUND FLOOR PLAN , SITE PLAN, FIRST FLOOR PLAN, ROOF PLAN (EXISTING)

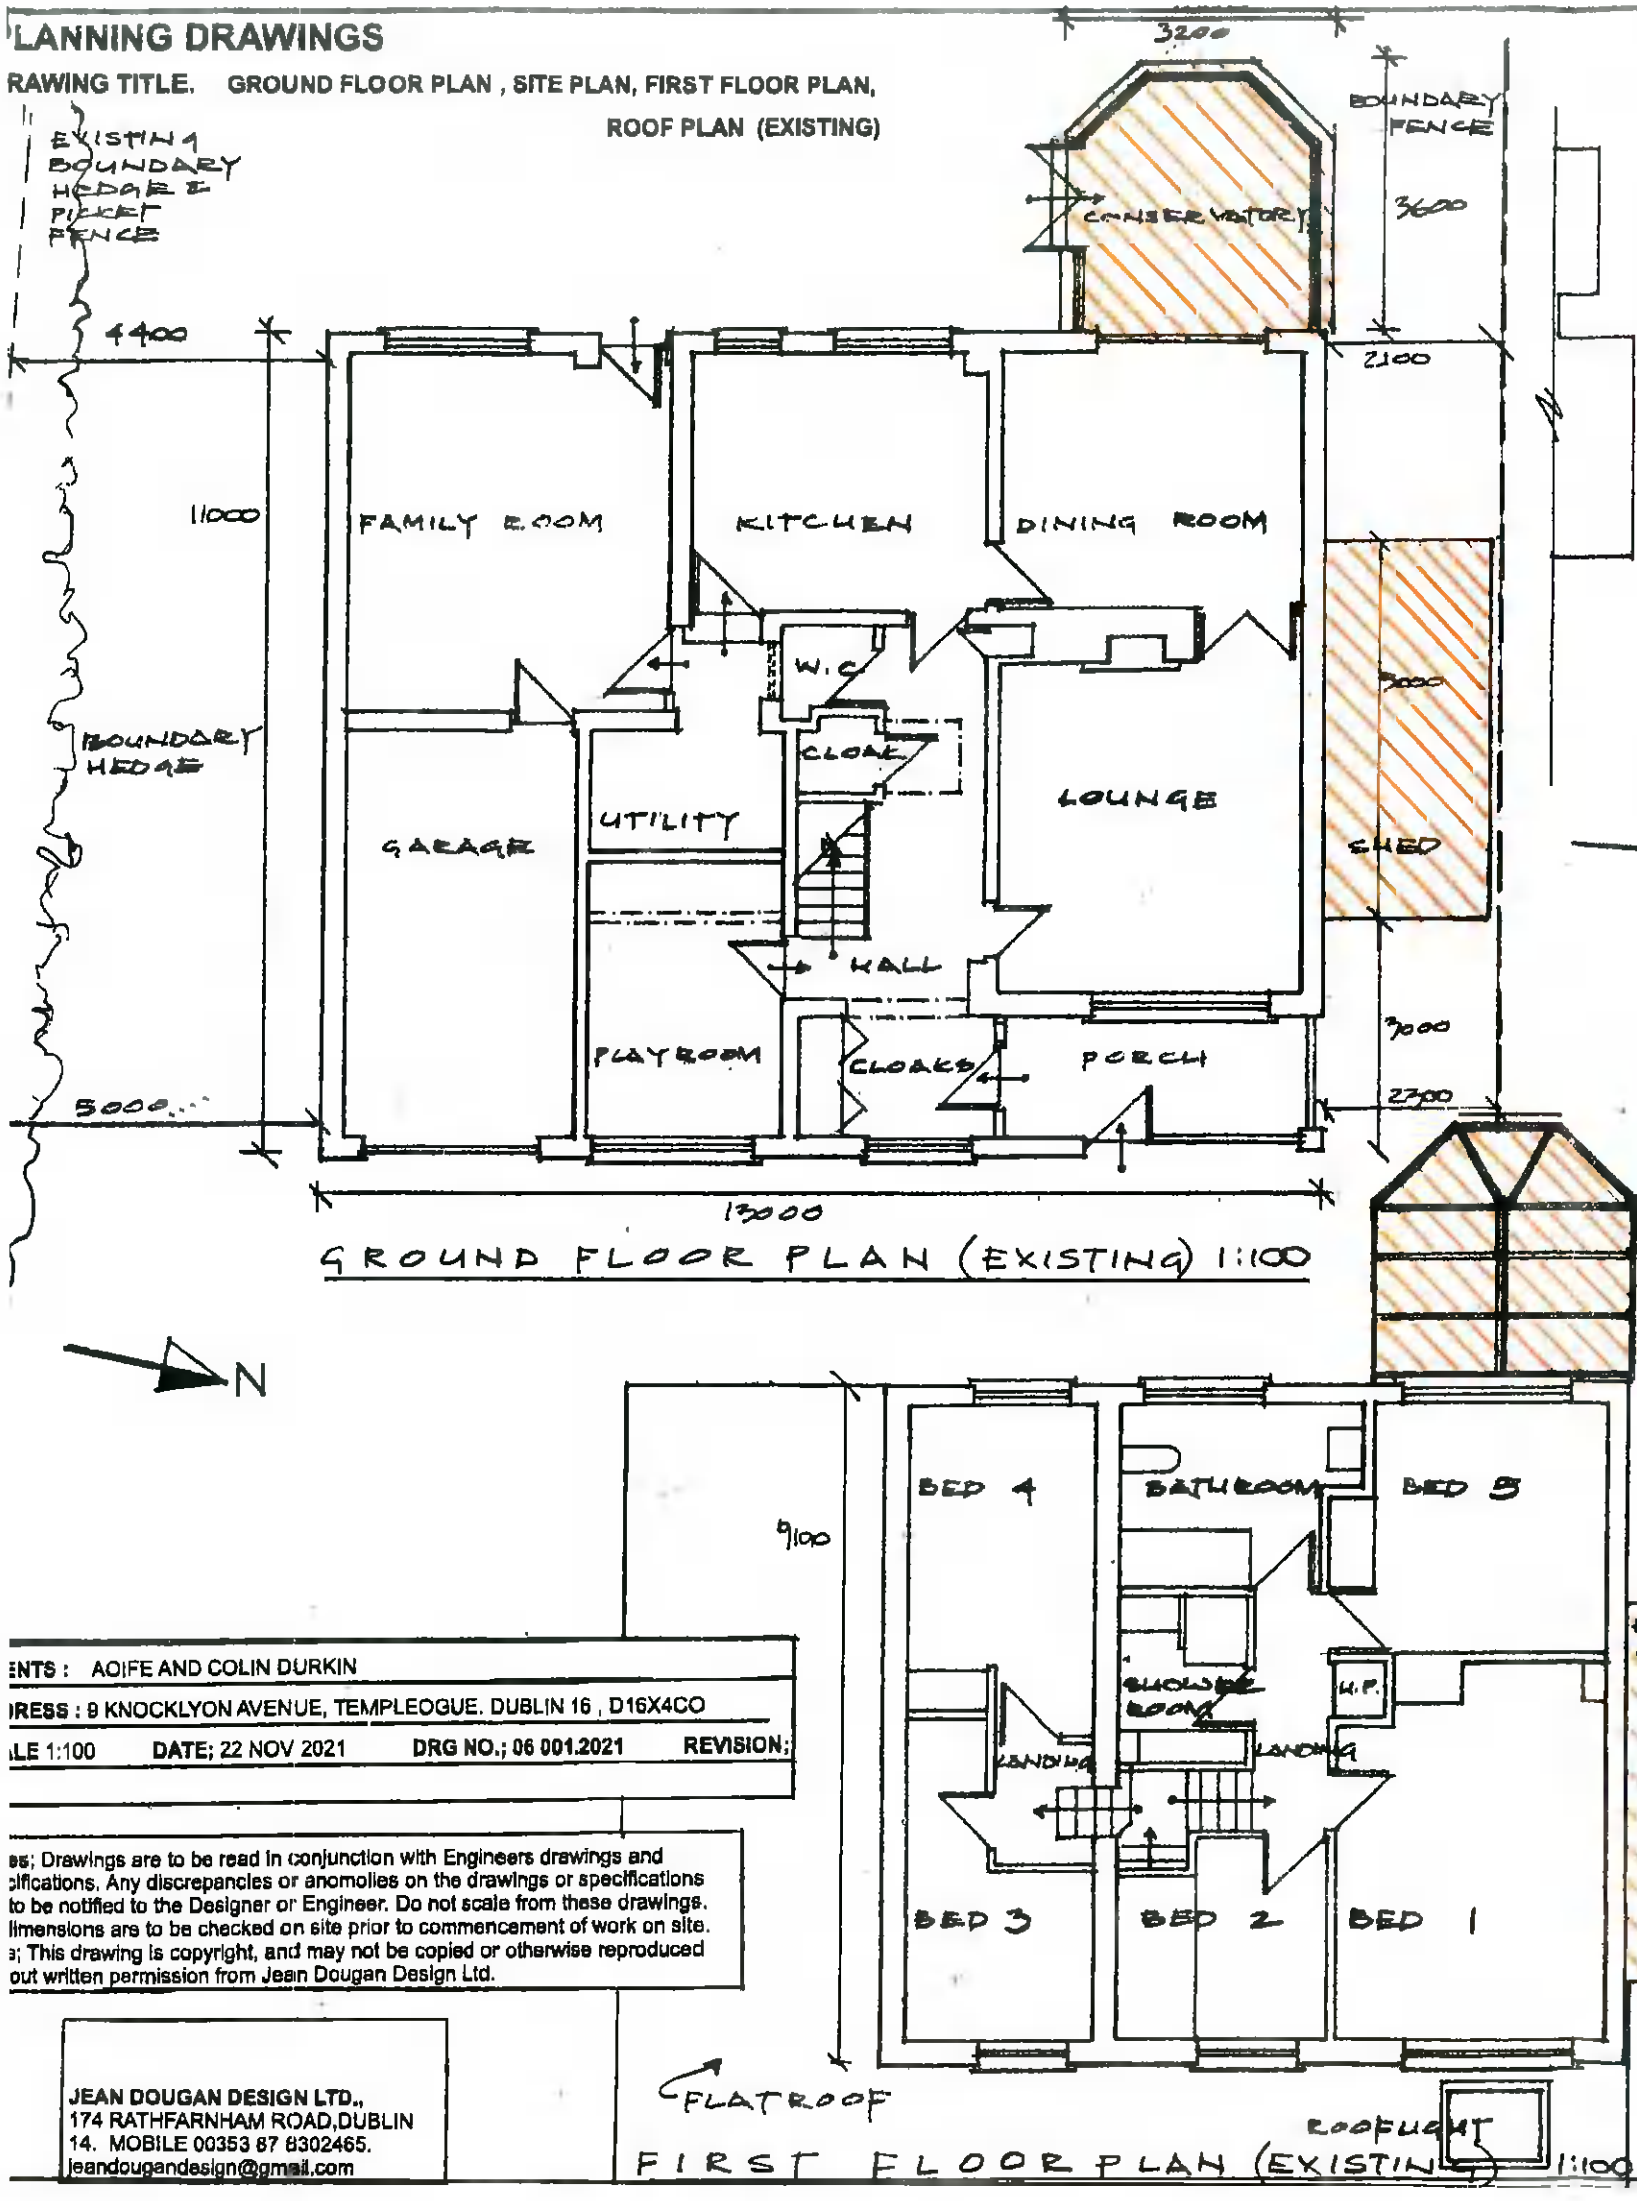

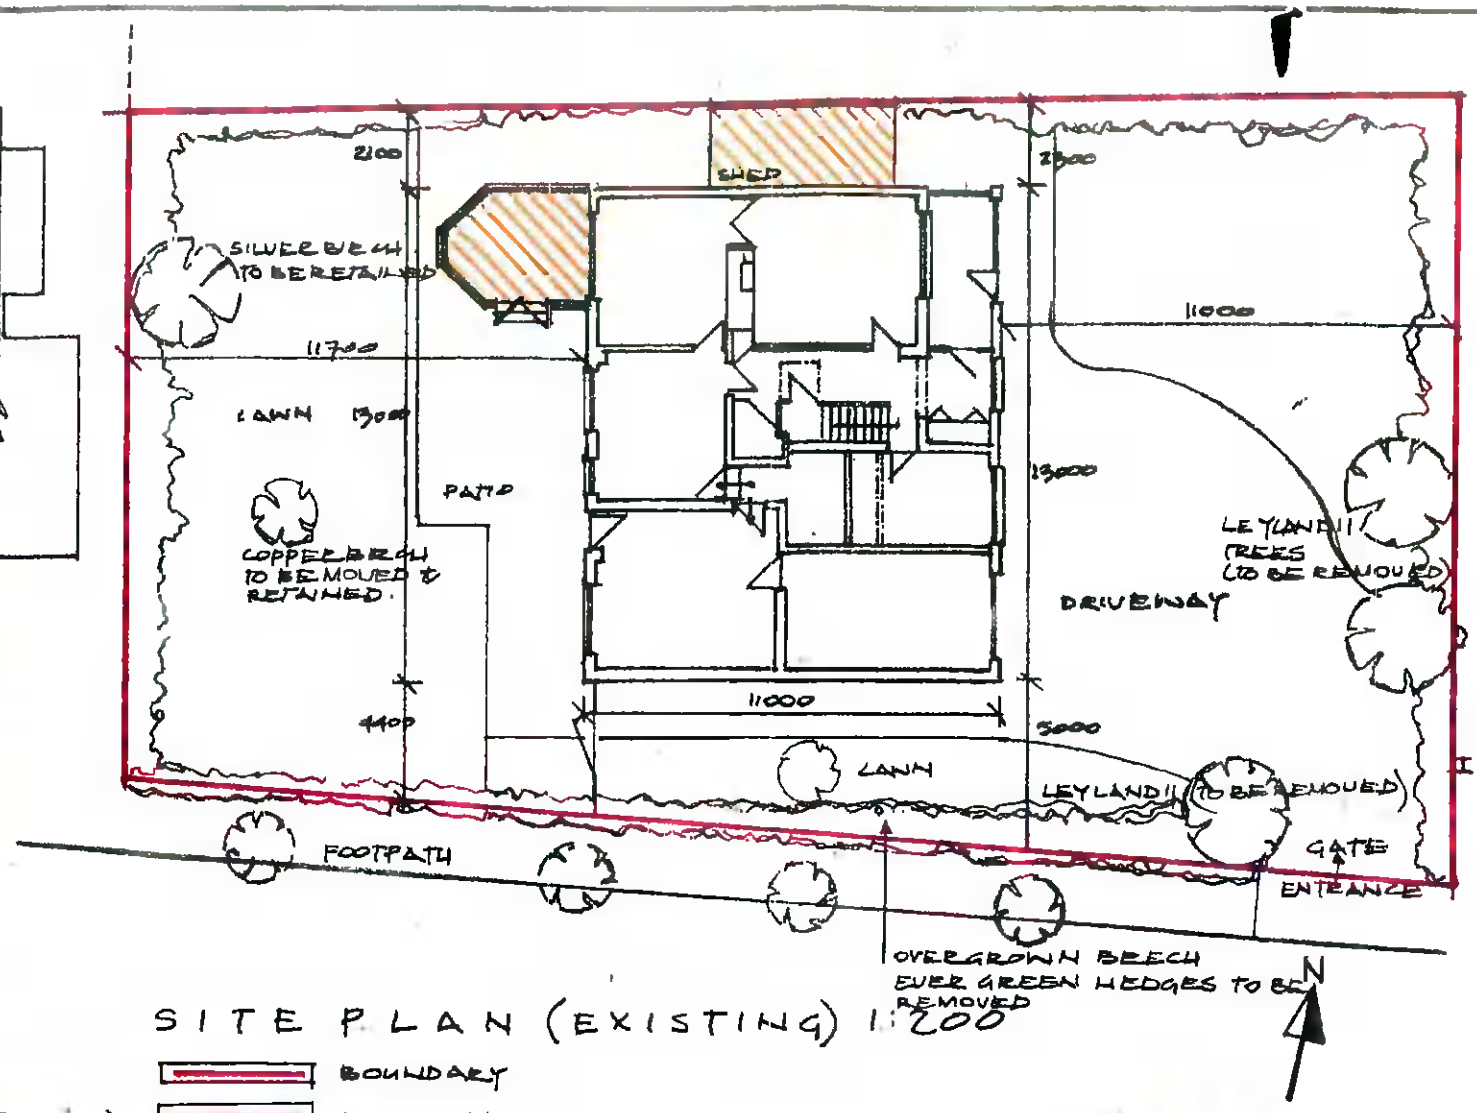

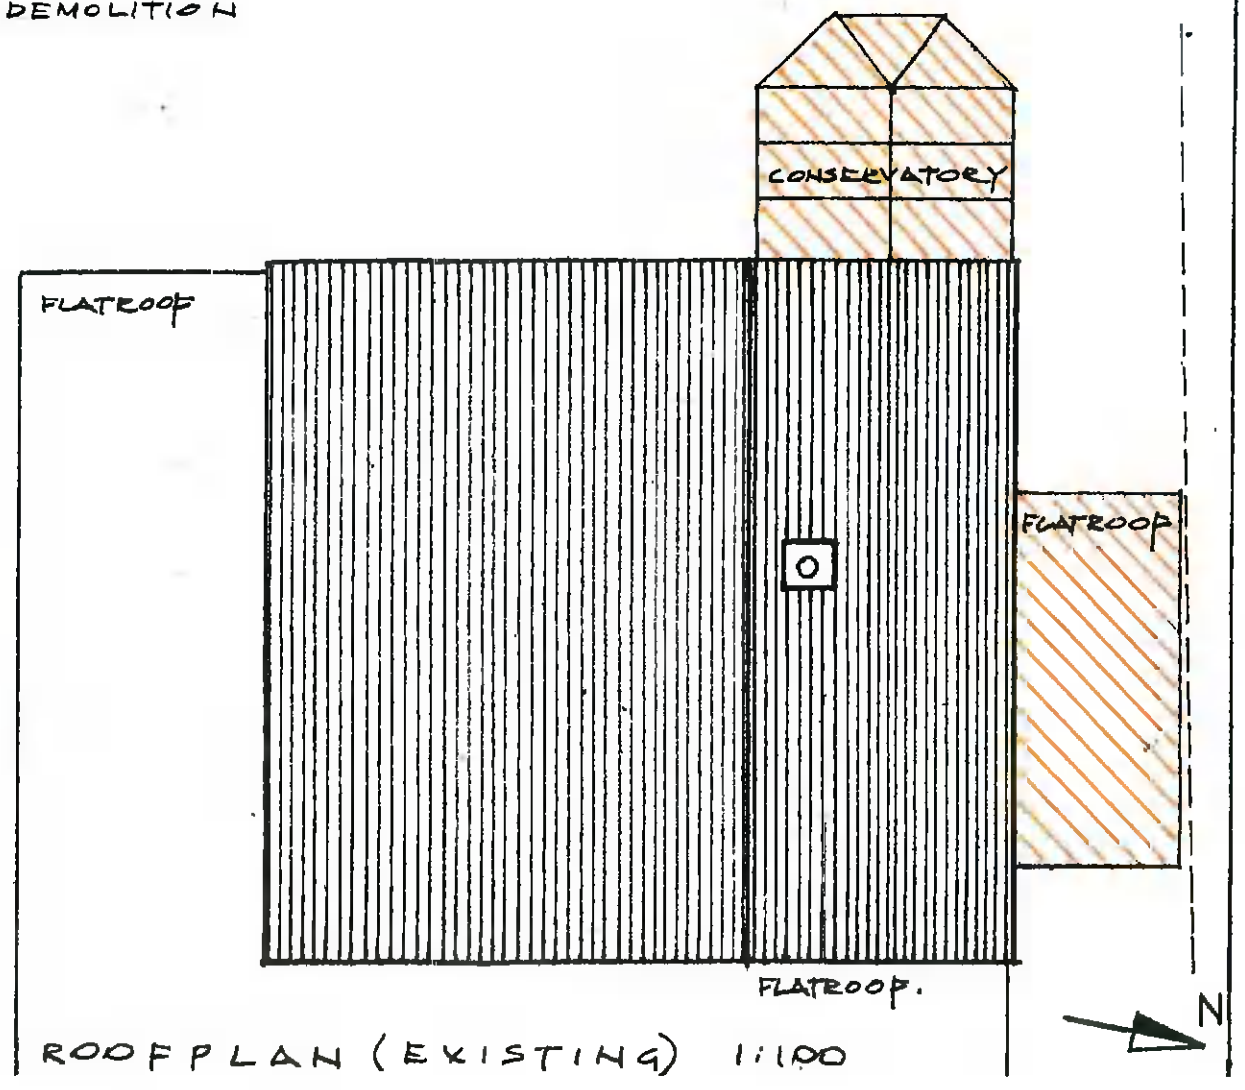

ENTS : AOIFE AND COLIN DURKIN

DRESS : 9 KNOCKLYON AVENUE, TEMPLEOGUE. DUBLIN 16 , D16X4CO

ALE 1:100 DATE; 22 NOV 2021 DRG NO.; 06 001.2021 REVISION;

es; Drawings are to be read in conjunction with Engineers drawings and pecifications. Any discrepancies or anomolies on the drawings or specifications to be notified to the Designer or Engineer. Do not scale from these drawings. Dimensions are to be checked on site prior to commencement of work on site.

a; This drawing is copyright, and may not be copied or otherwise reproduced out written permission from Jean Dougan Design Ltd.

JEAN DOUGAN DESIGN LTD.,
174 RATHFARNHAM ROAD,DUBLIN 14. MOBILE 00353 87 8302465.
jeandougandesign@gmail.com