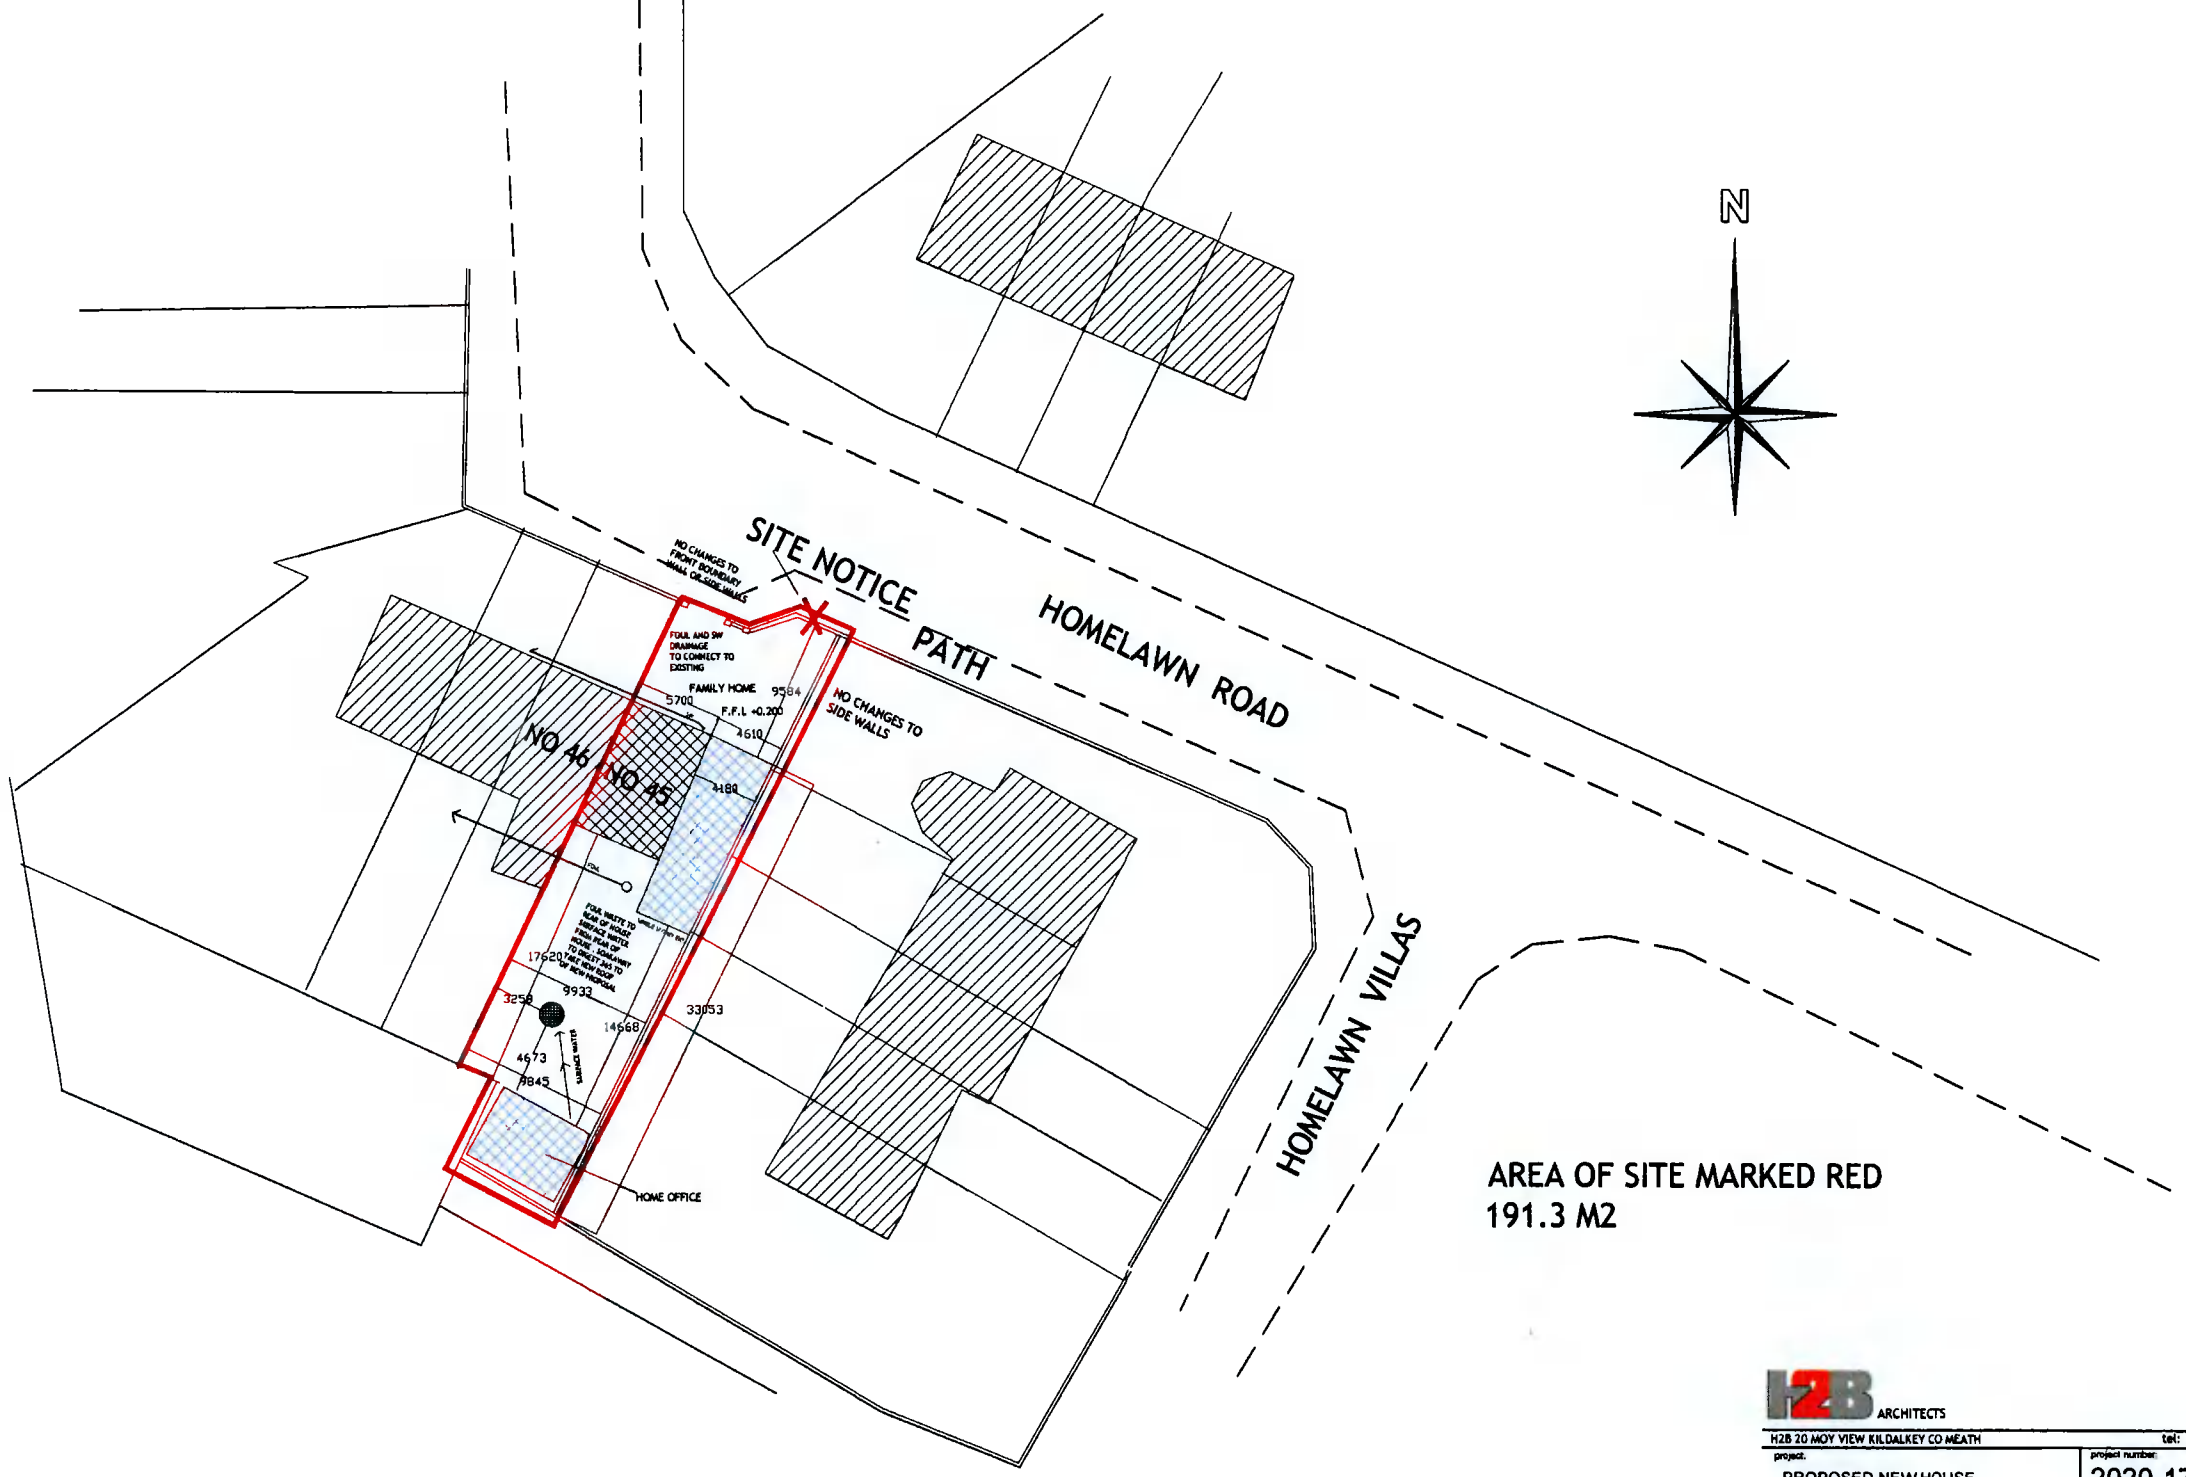

AREA OF SITE MARKED RED
191.3 M2

H2B ARCHITECTS

H2B 20 MOY VIEW KILDALKEY CO MEATH tel: 01) 4030922 / 087) 1326871

project: PROPOSED NEW HOUSE DARRAGH SATELLE 45 HOMELAWN ROAD OLDBAWN DUBLIN 24	project number: 2020-17	date: 10/01/2020
	drawing number: 2020-SL	scale: 1:500
subject: SIGHT LAYOUT	designed by: JACKIE QUINN checked by: BRENDAN JOHNSTON	size: A3