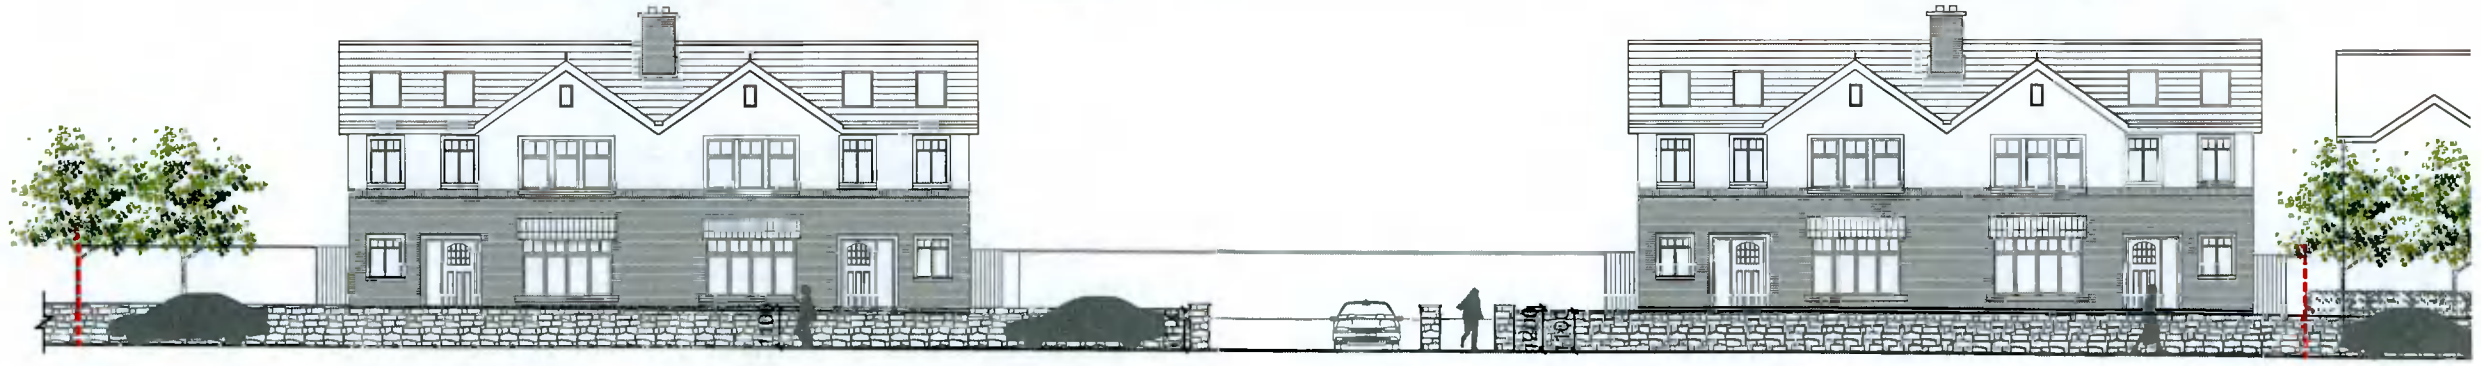

Granted Contiguous Front Elevation
Scale: 1:200

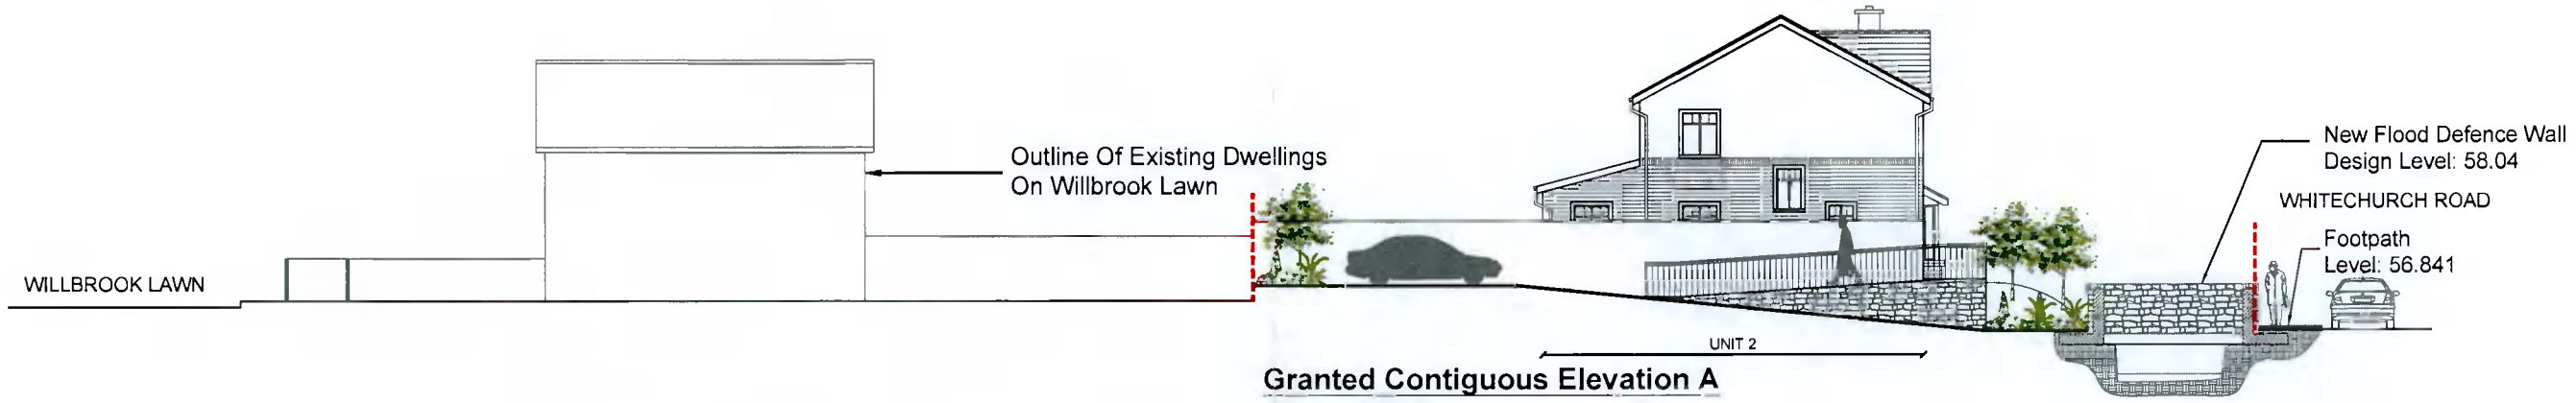

Granted Contiguous Elevation A
Scale: 1:200

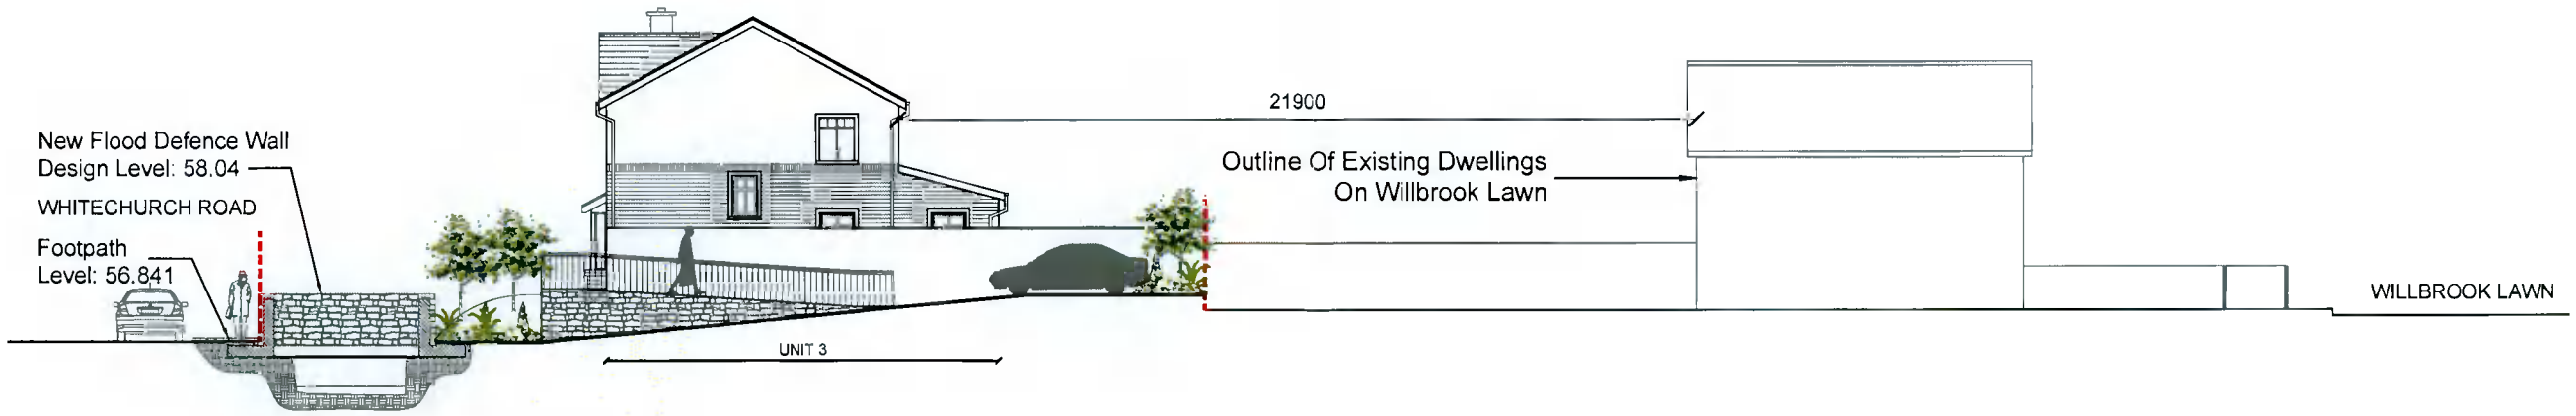

Granted Contiguous Elevation B
Scale: 1:200

NOTES:
For Planning Only. Do not Use for Construction
Copyright Reserved.
Do Not Scale drawing. Use Figured Dimensions Only.
All Discrepancies to be Reported to AKM Consultants Immediately.

AKM Design
Architecture - Planning - Engineering
Unit 4, Orchard Business Centre, 2009 Orchard Avenue, Citywest, D24
T: 353 1 6235479 E: info@akmdesign.ie
Architecture | Planning | Engineering | Building Surveying | Development Consultants

REVISIONS

NO.	DESCRIPTION	DATE
-	-	-

STAGE: PLANNING

PROJECT TITLE: CAPRI, WHITECHURCH ROAD, RATHFARNHAM		DATE: MAY '20	DRAWN BY: CS/JK
DRAWING TITLE: FRONT CONTIGUOUS & SIDE ELEVATIONS		SCALE: 1:200@A3	REVISION: -
CLIENT: GER O' CONNOR		JOB NO: 18230	DRAWING NO: PL007