


**CROSS SECTION - ATTENUATION TANK**
SCALE: 1:50

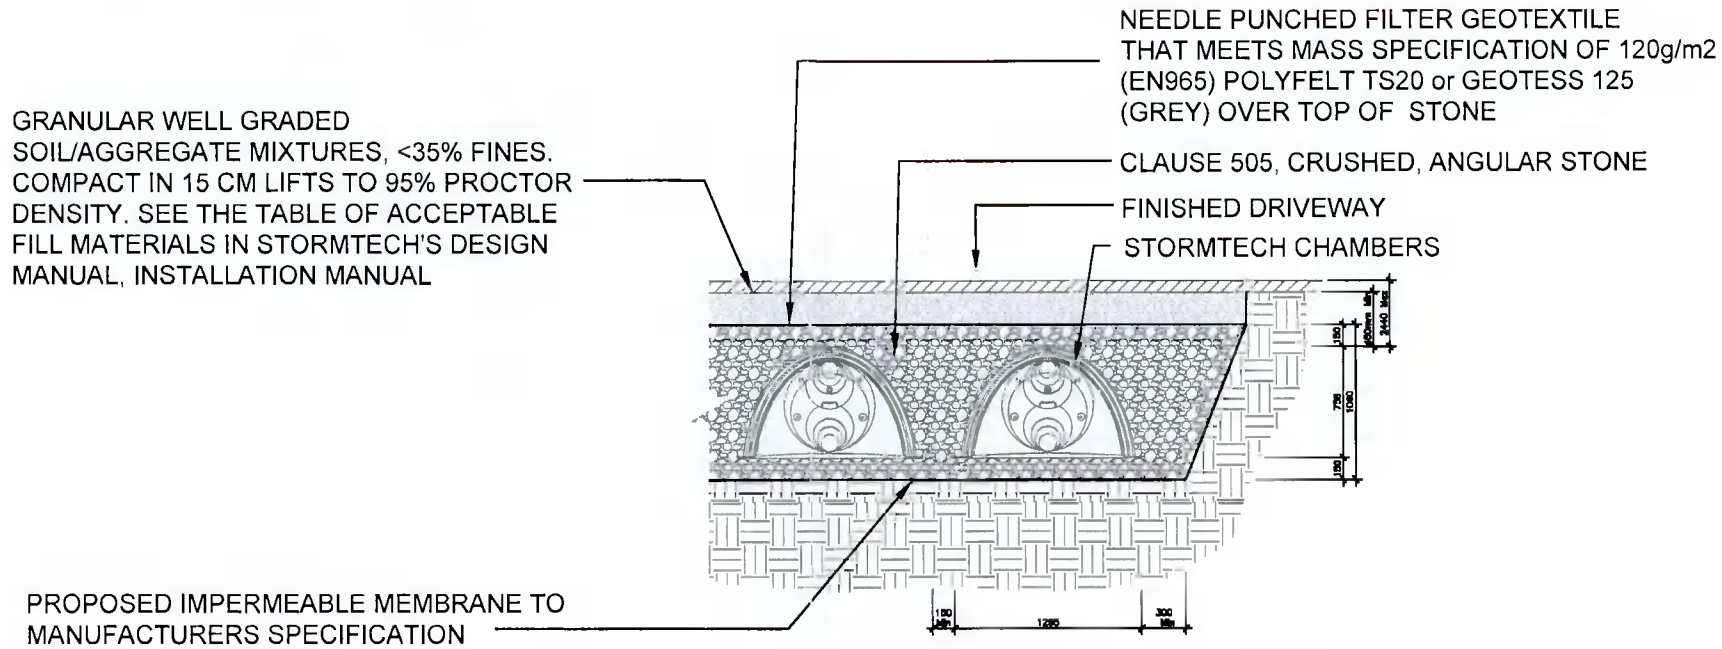


**LONGITUDINAL SECTION - ATTENUATION TANK**
SCALE: 1:50

NOTES:
For Planning Only. Do not Use for Construction
Copyright Reserved.
Do Not Scale drawing. Use Figured Dimensions Only.
All Discrepancies to be Reported to AKM Consultants Immediately.

AKM Design
Architecture - Planning - Engineering
Unit 4 Orchard Business Centre, 2009 Orchard Avenue, Citywest, D24
T: 353 1 4635479 E: info@akmdesign.ie
Architecture | Planning | Engineering | Building Surveying | Development Consultants

REVISIONS
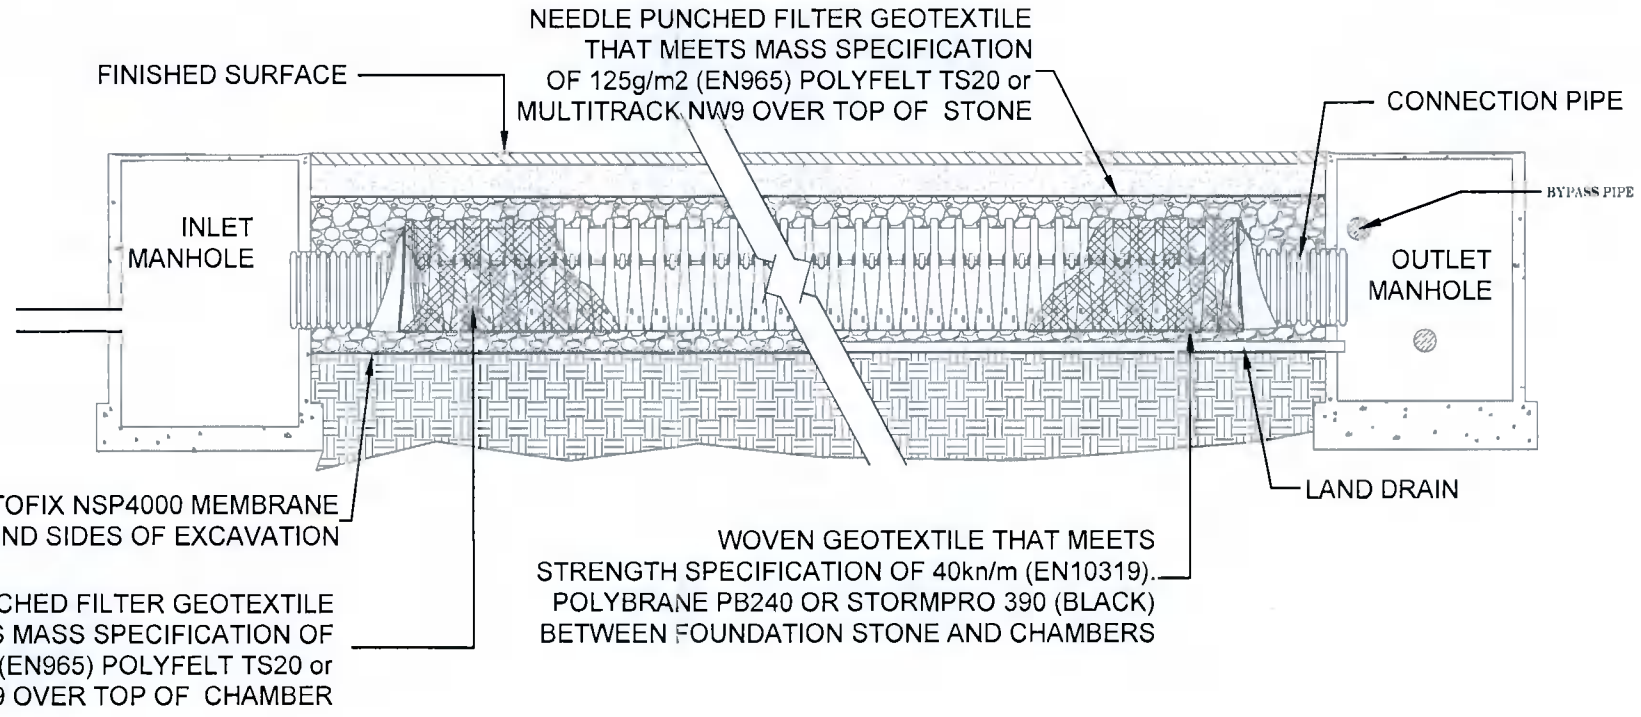
| NO. | DATE | DESCRIPTION |
|---|---|---|

STAGE: PLANNING

| | | |
|---|---|---|
| PROJECT TITLE: CAPRI, WHITECHURCH ROAD, RATHFARNHAM | DATE: MAY '20 | DRAWN BY: JK |
| DRAWING TITLE: GRANTED ATTENUATION SYSTEM | SCALE: 1:50@A3 | REVISION: - |
| CLIENT: GER O' CONNOR | JOB NO: 18230 | DRAWING NO: PL202 |