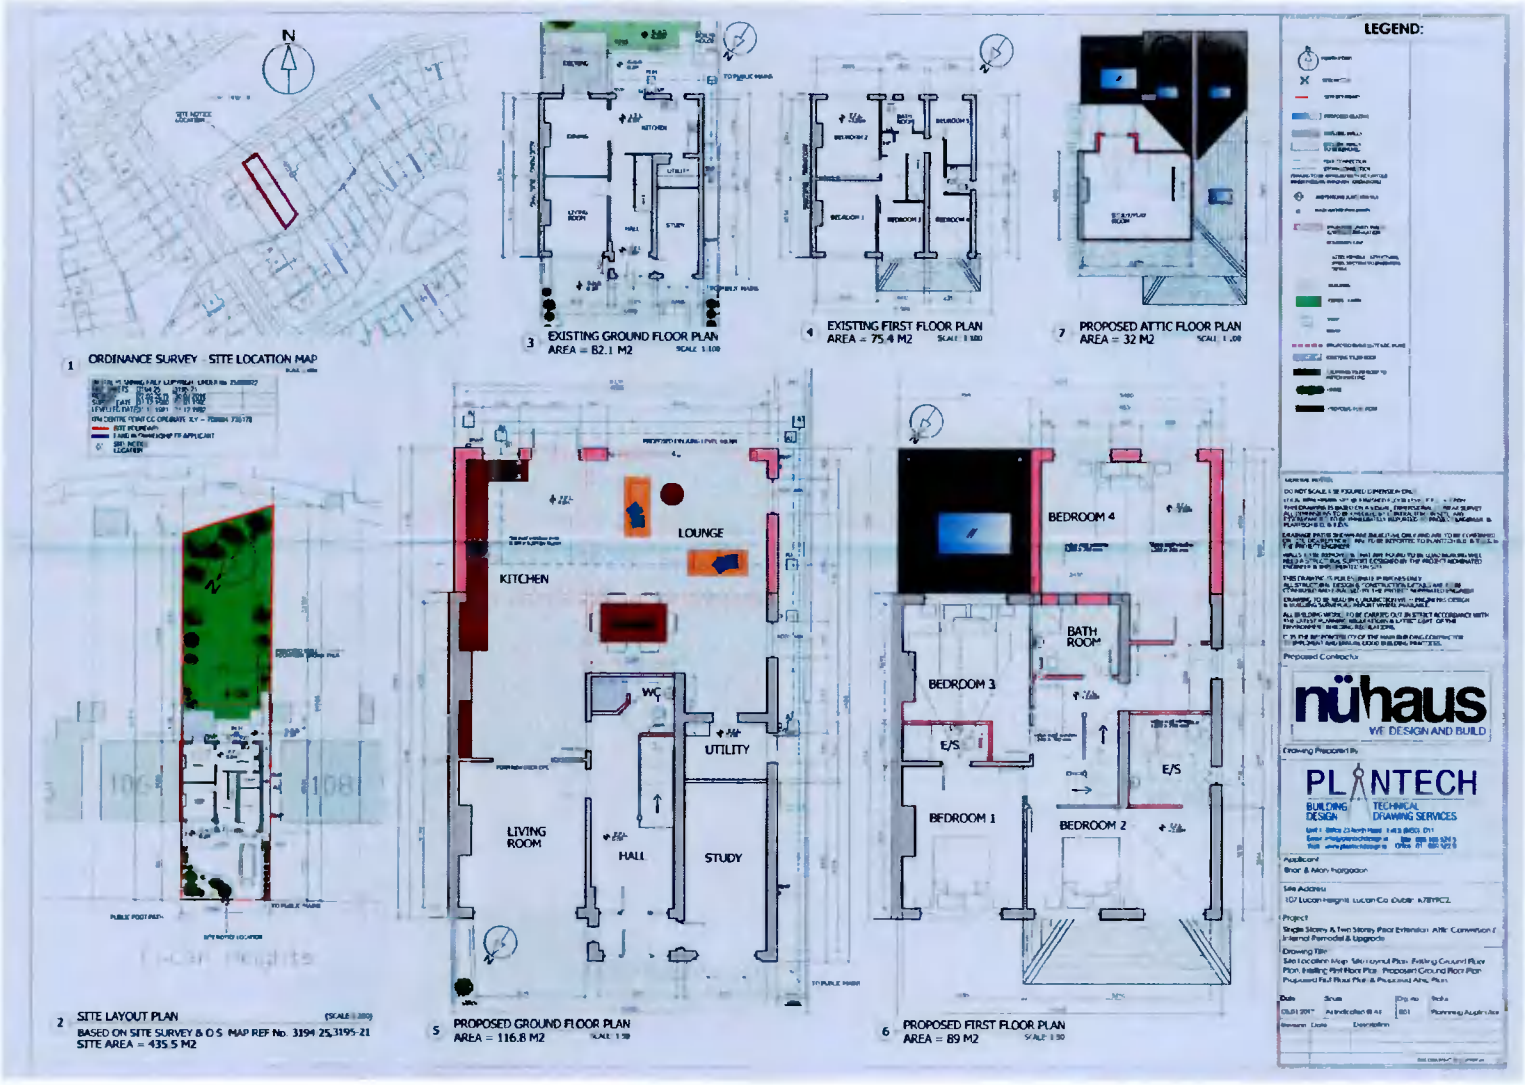
N
1 ORDINANCE SURVEY - SITE LOCATION MAP
3 EXISTING GROUND FLOOR PLAN
AREA = 82.1 M2
4 EXISTING FIRST FLOOR PLAN
AREA = 75.4 M2
7 PROPOSED ATTIC FLOOR PLAN
AREA = 32 M2
LEGEND:
2 SITE LAYOUT PLAN
BASED ON SITE SURVEY & O.S. MAP REF No. 3194 25,3195-21
SITE AREA = 435.5 M2
5 PROPOSED GROUND FLOOR PLAN
AREA = 116.8 M2
KITCHEN
LOUNGE
WC
UTILITY
LIVING ROOM
HALL
STUDY
6 PROPOSED FIRST FLOOR PLAN
AREA = 89 M2
BEDROOM 4
BATH ROOM
BEDROOM 3
E/S
BEDROOM 1
BEDROOM 2
E/S
nühaus
WE DESIGN AND BUILD
PLANTECH
BUILDING DESIGN
TECHNICAL DRAWING SERVICES