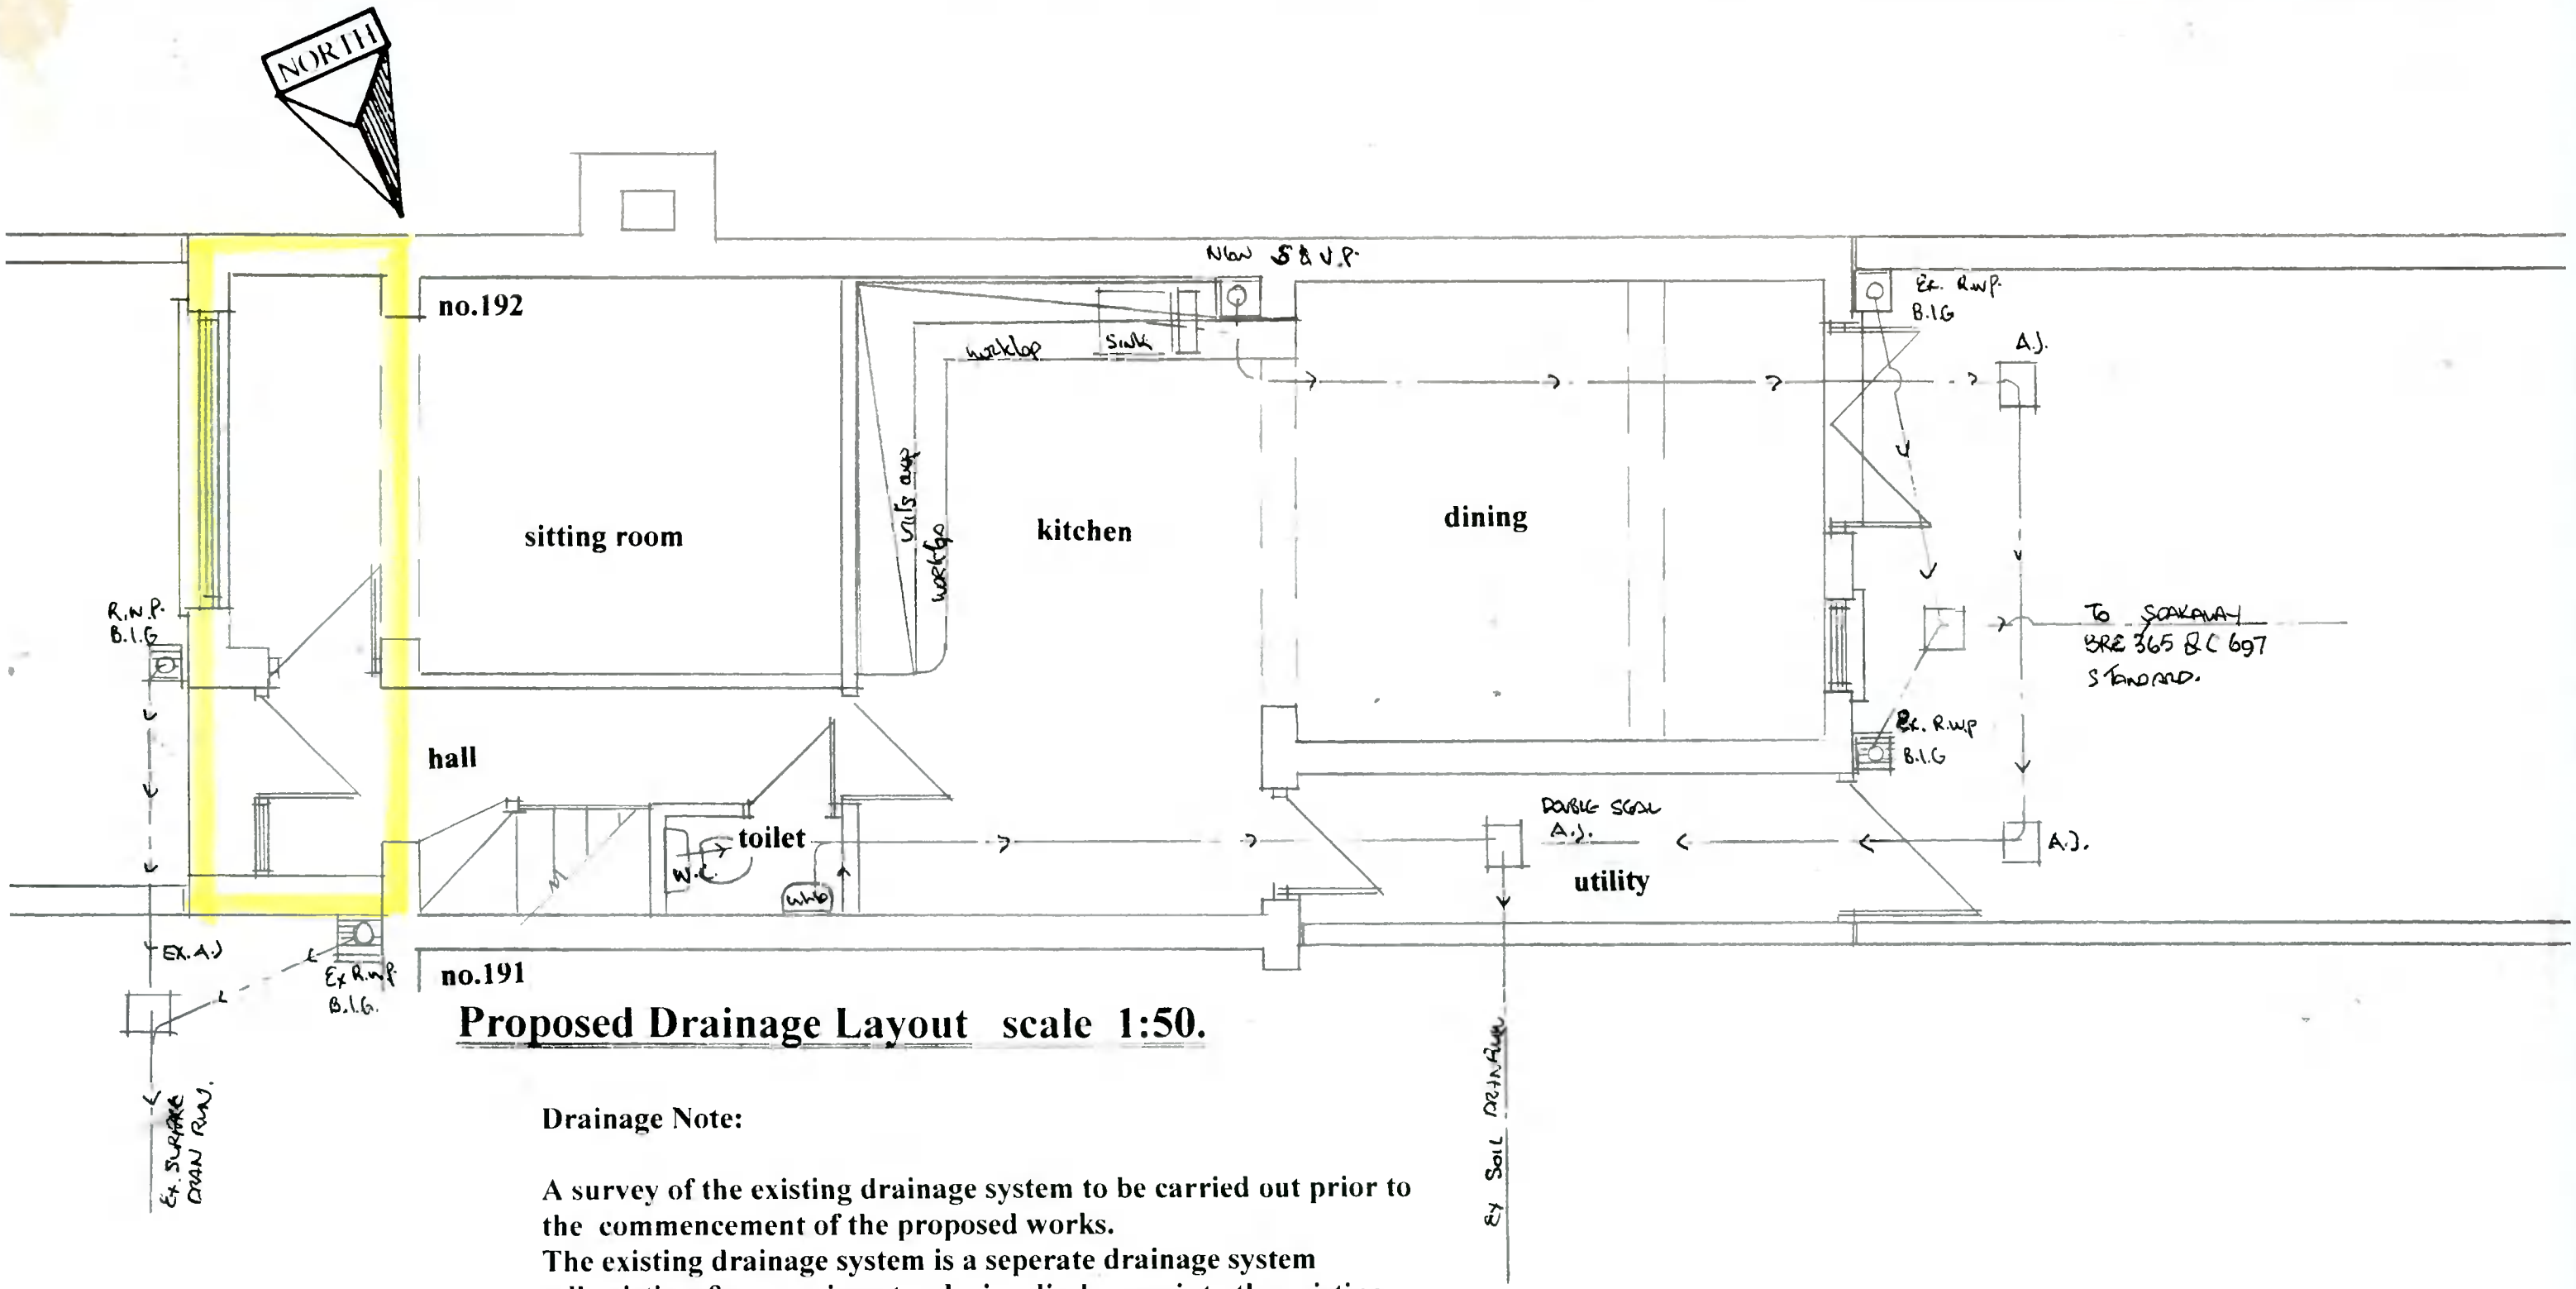

Proposed Drainage Layout scale 1:50.

Drainage Note:

A survey of the existing drainage system to be carried out prior to the commencement of the proposed works.
The existing drainage system is a seperate drainage system
-all existing & new rainwater drains discharges into the existing seperste rainwater system
-all existing & new foul drains discharges into the existing separate foul drain system .
-all disused drain runs ; bigs ; gullies; gullies ; ajs to be filled with sand & backfilled with hardcore & concrete finish.
-all new drains ; bigs ; gullies ; ajs to be encased in 150 weak mortar
- all drain runs passing under new structure to have precast concrete lintols over.
The rainwater fron new REAR extension to discharde into a b.i.g & dischare into a soakaway to BRE365 & C697

Drawing No 15.02.2022

DESMOND J. HALPIN. & ASSOCIATES
PLANNING & BUILDING DESIGN CONSULTANTS
15 Carriglea Drive
Firhouse
Dublin 24
Phone NO 014523710
Mobile No 0879734595
Registered Company No 111360
E-Mail DesHALPIN15@GMail.com