A0

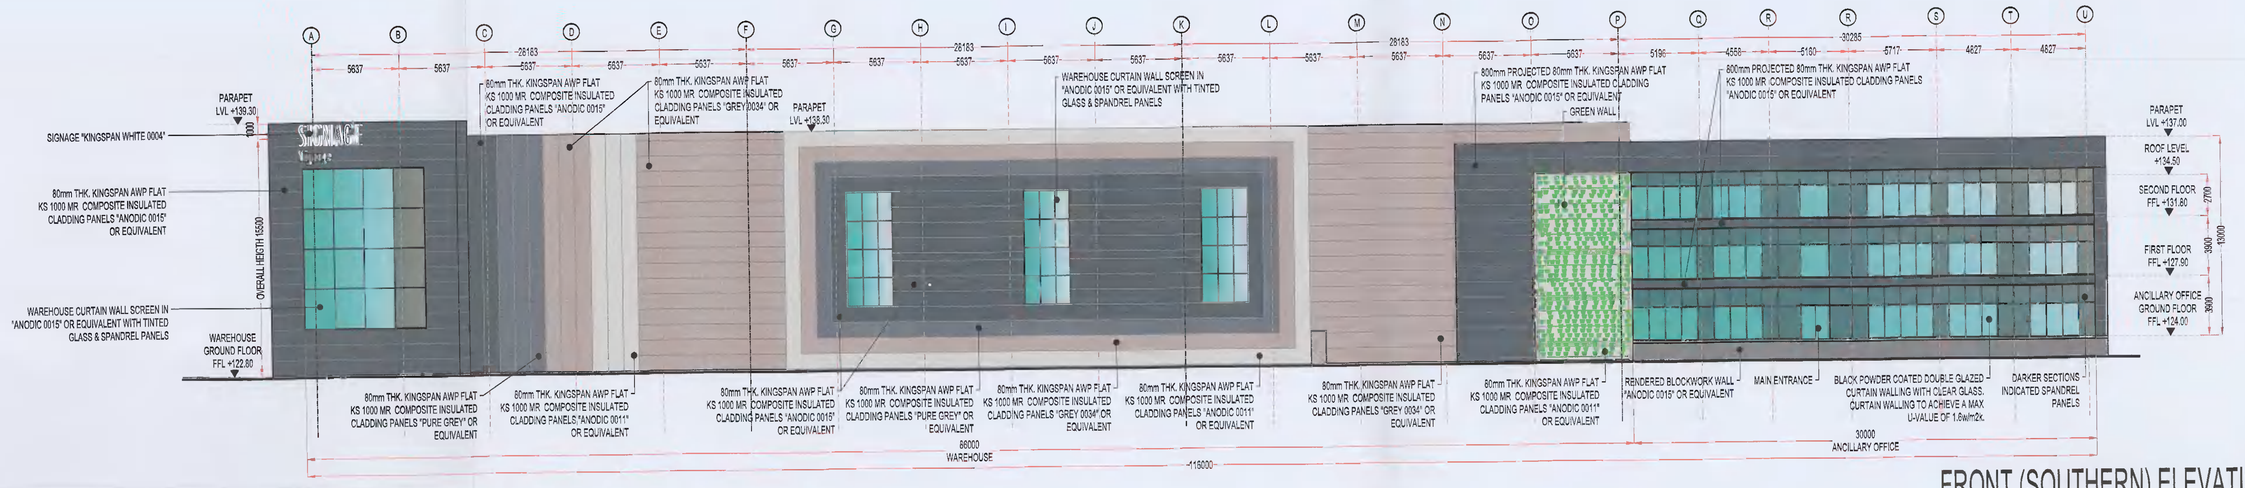

FRONT (SOUTHERN) ELEVATION

SCALE 1:200

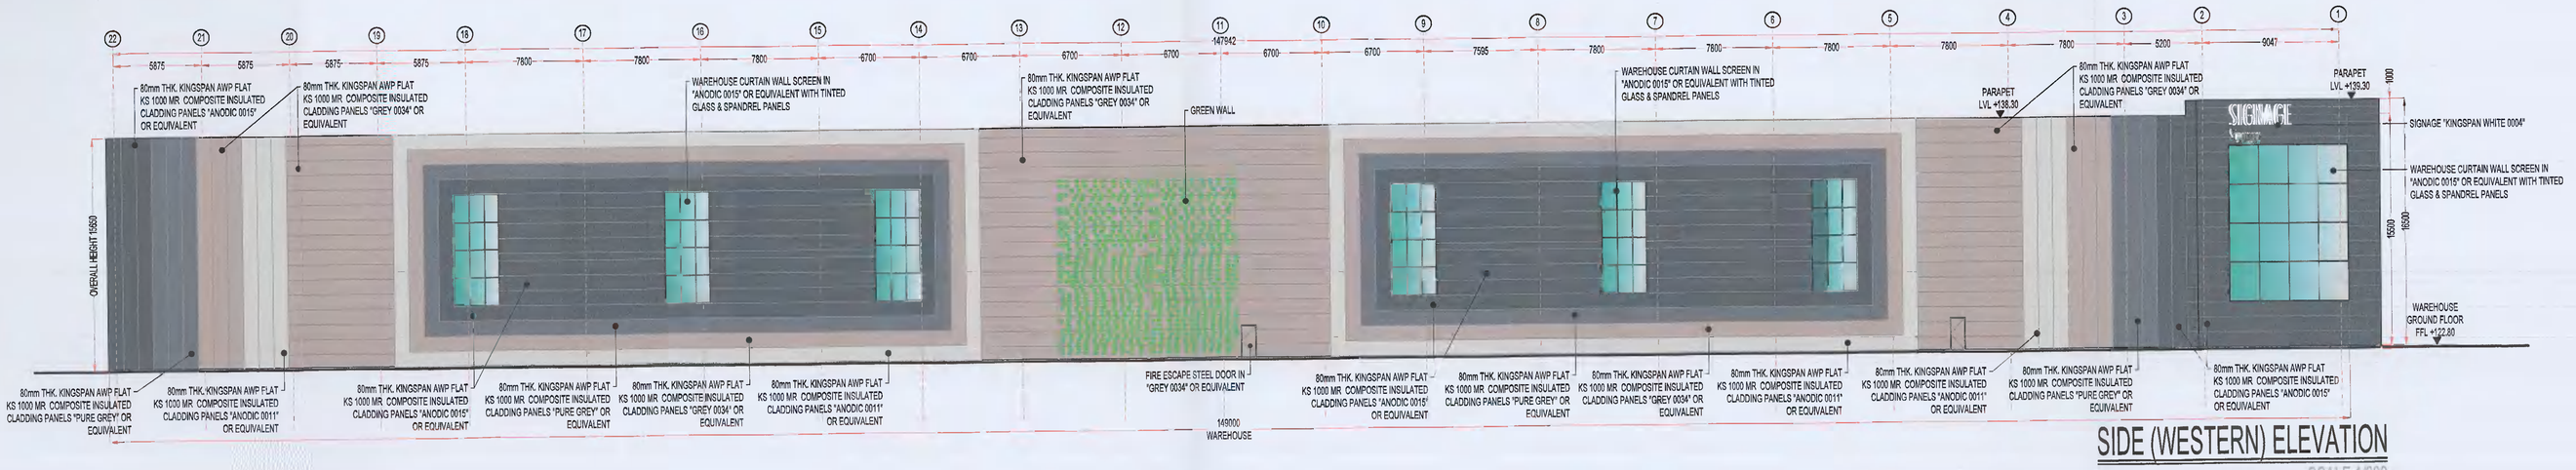

SIDE (WESTERN) ELEVATION

SCALE 1:200

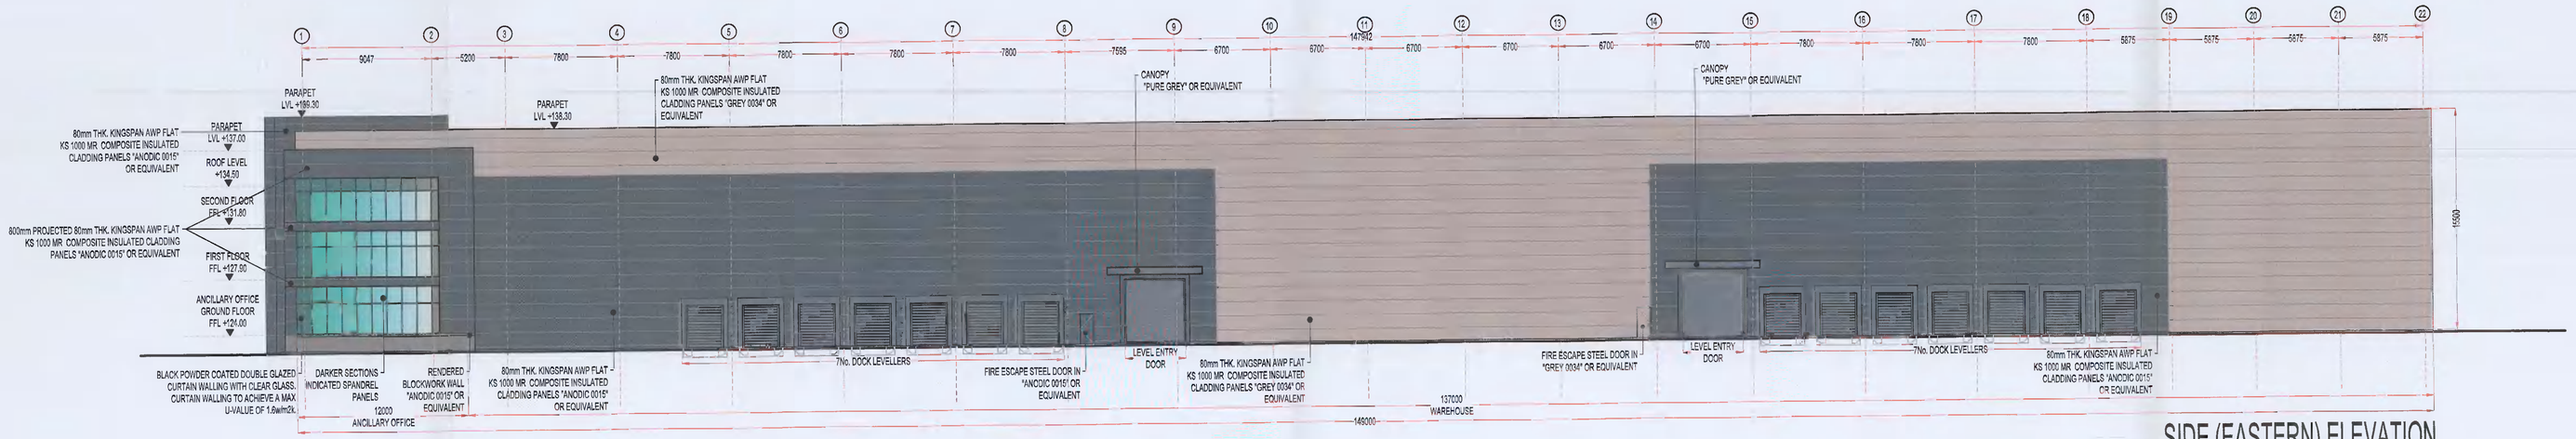

SIDE (EASTERN) ELEVATION

SCALE 1:200

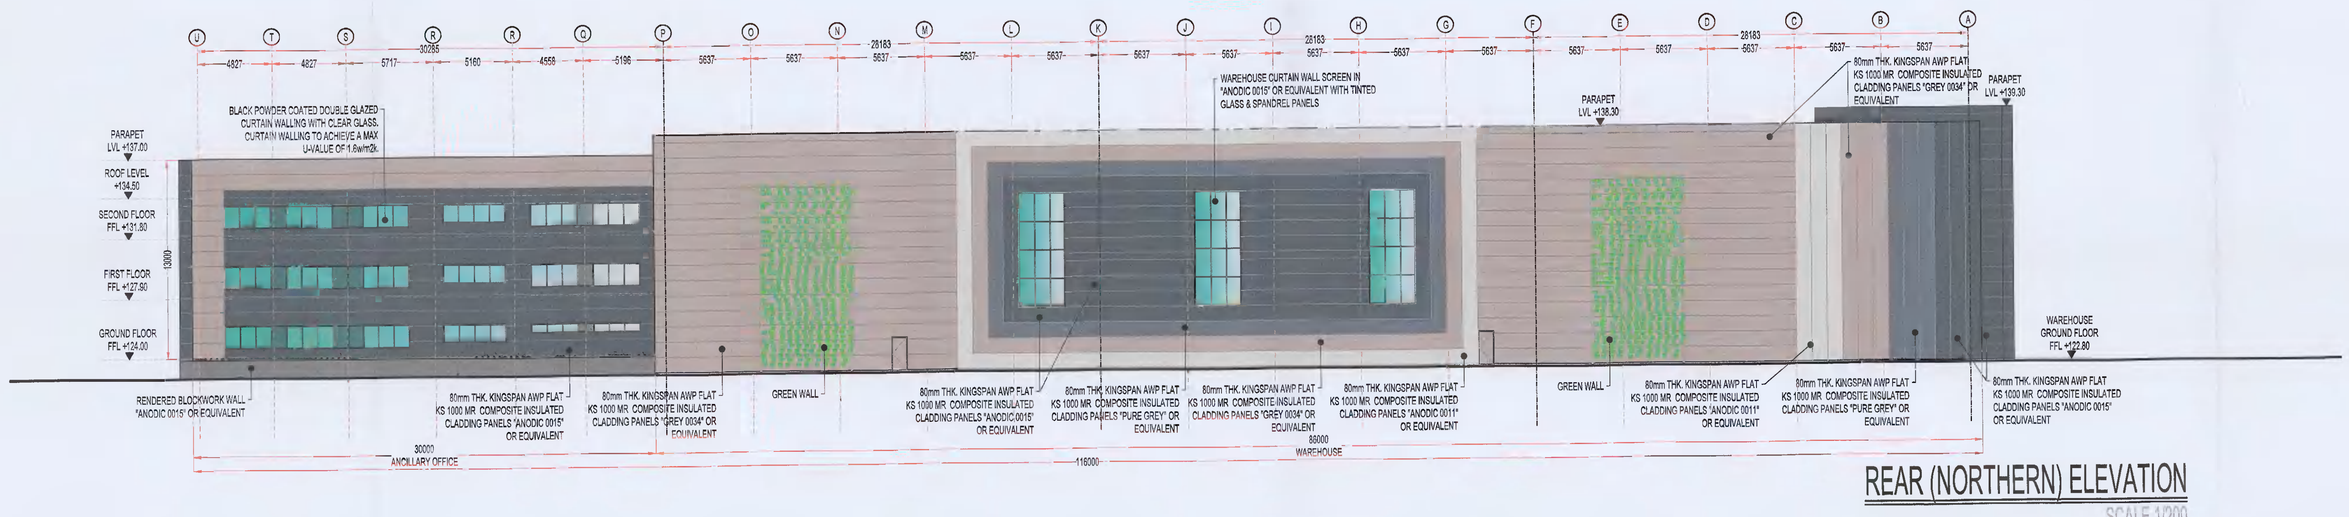

REAR (NORTHERN) ELEVATION

SCALE 1:200

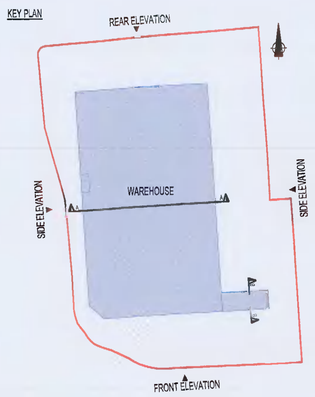

PL1	7/4/2022	TK	PK	PK	ISSUED FOR PLANNING
Mark	Date	By	Chk.	Apv.	Revision

Drawing Status: PLANNING

Job Title: WAREHOUSE DEVELOPMENT AT MAGNA AVENUE, MAGNA BUSINESS PARK, DUBLIN 24, Co. DUBLIN

Drawing Title: ELEVATIONS

Architect/Client: ROCKFACE DEVELOPMENTS LTD.

KAVANAGH BURKE
CONSULTING ENGINEERS
Tel. 01 - 455 0994
Fax. 01 - 455 4340
Email: pkavanagh@kavanaghburke.ie
Unit F3 Cailmount Park, Ballymount, Dublin 12

Drn	Checked	Approved
TK	PK	PK

Scales: 1:200 @A3 — Date: FEBRUARY 2022

Job No.	Drawing No.	Rev.
D1720	GA-A06	PL1