A0

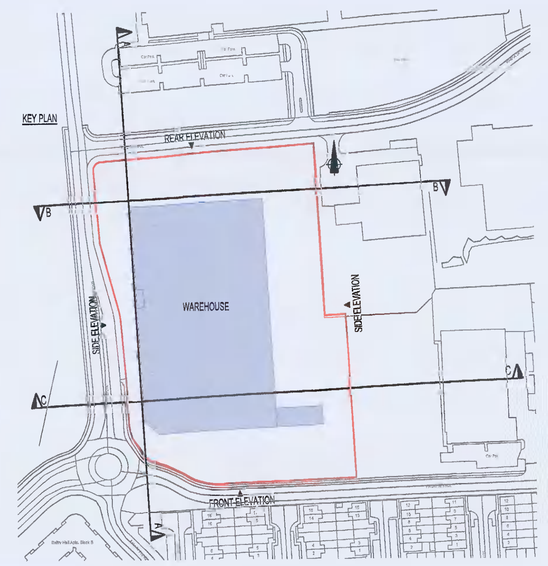

PART OF SITE SECTION AA

SCALE 1:250

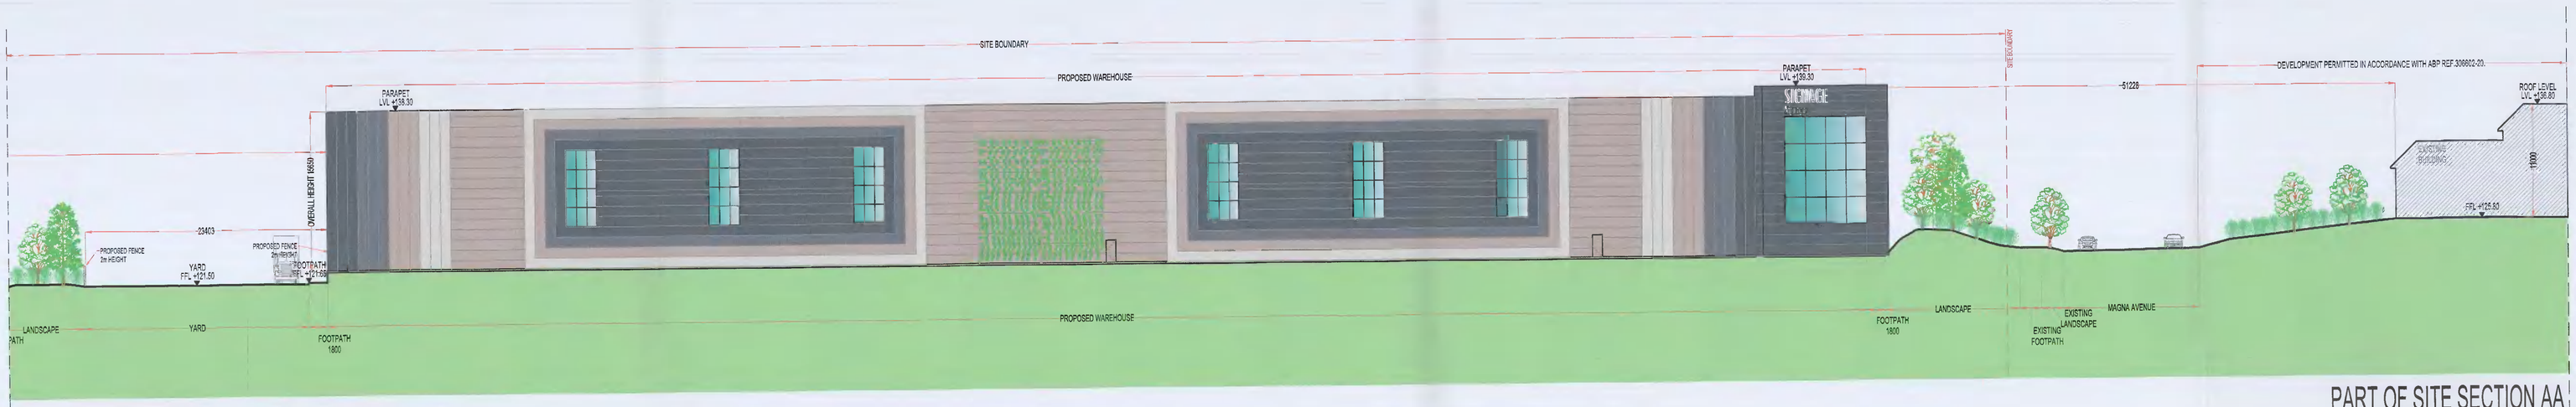

PART OF SITE SECTION AA

SCALE 1:250

Mark	Date	By	Ch.	App.	Revision
PL1	25/02/22	TK	PK	PK	ISSUED FOR PLANNING

Drawing Status: PLANNING

Job Title: WAREHOUSE DEVELOPMENT AT MAGNA AVENUE, MAGNA BUSINESS PARK, DUBLIN 24, Co. DUBLIN

Drawing Title: CONTIGUOUS ELEVATION (SITE SECTION AA)

Architect/Client: ROCKFACE DEVELOPMENTS LTD.

KAVANAGH BURKE
CONSULTING ENGINEERS
Tel. 01 - 650 0694
Fax. 01 - 426 4340
Email: pkavanagh@kavanaghburke.ie
Unit F3 Calmount Park, Ballymount, Dublin 12

Drn	TK	Checked	PK	Approved	PK
Scale	1:50 @ A0			Date	FEBRUARY 2022

Job No	Drawing No	Rev
D1720	GA-A07	PL1