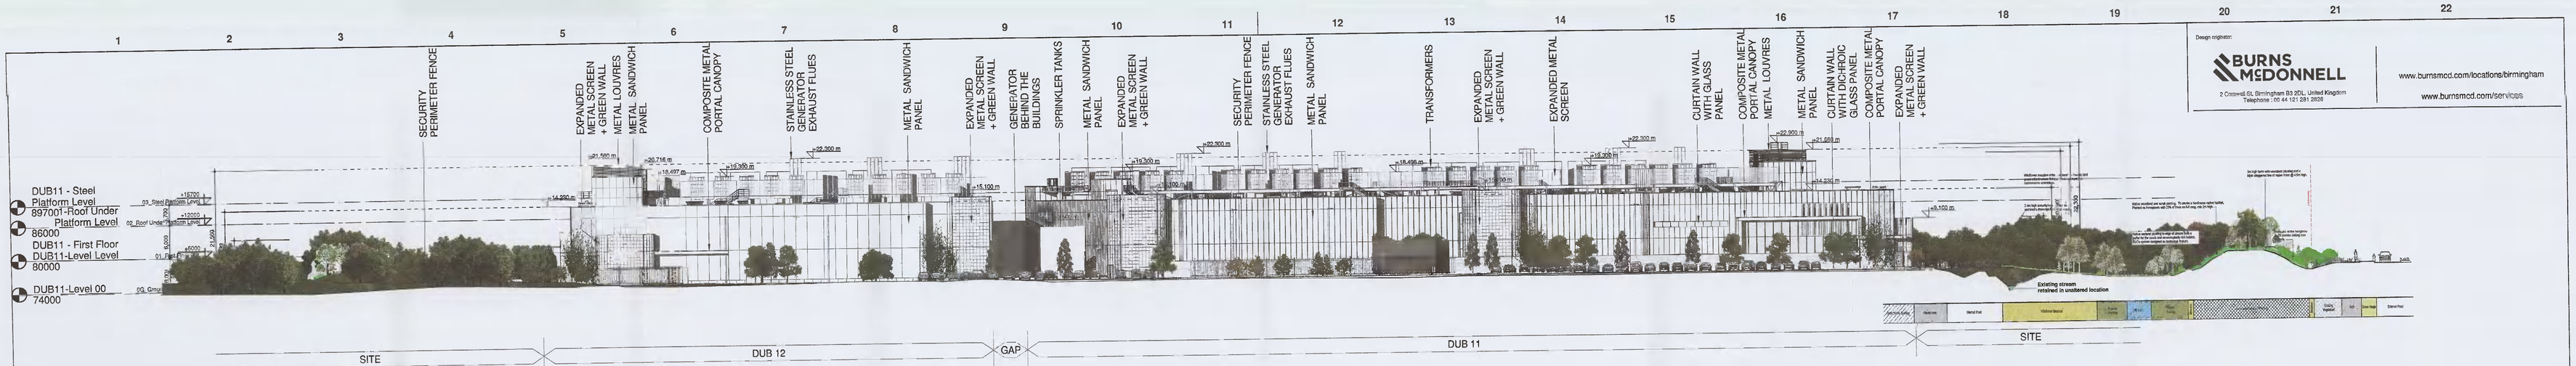

1 SITE ELEVATION - EAST
SCALE:1 : 400

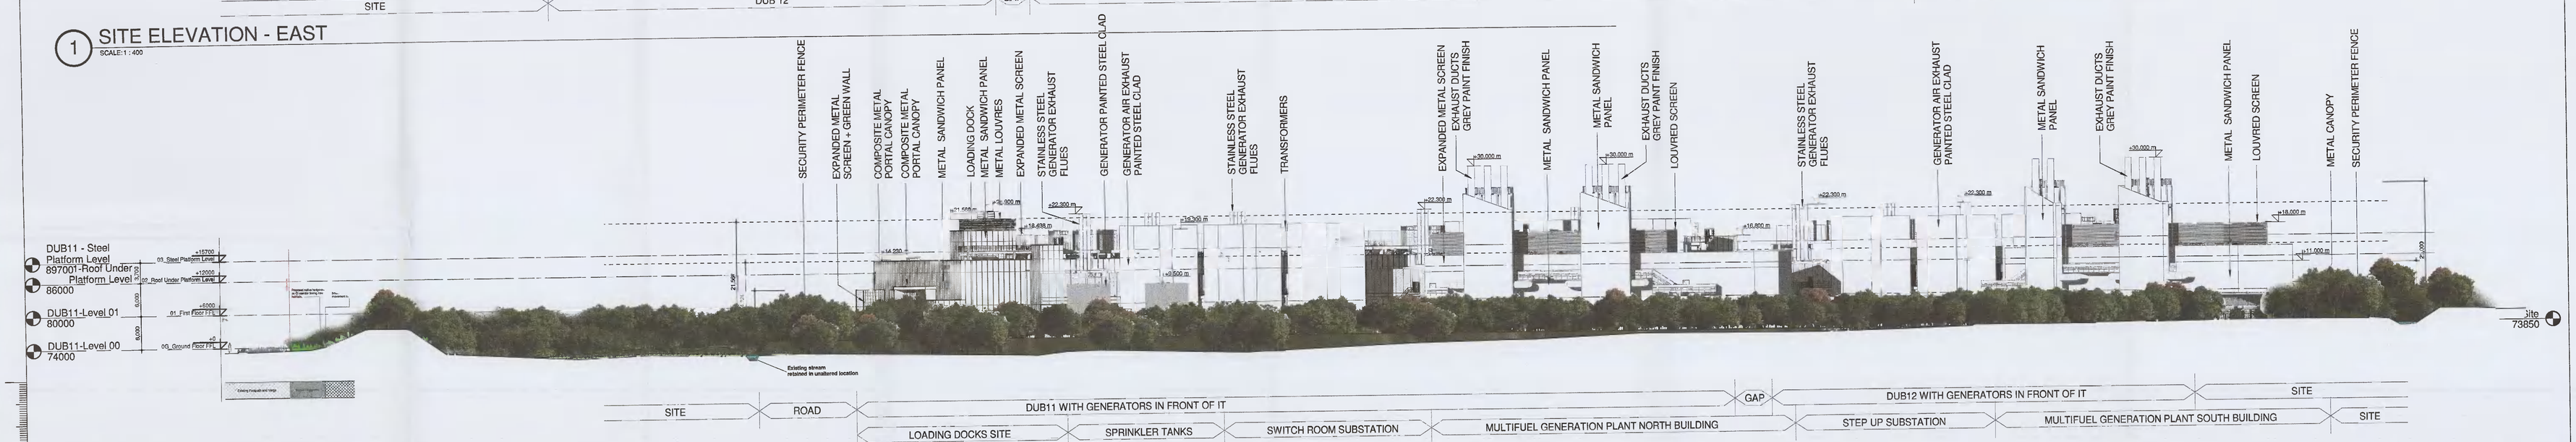

3 SITE ELEVATION - WEST
SCALE:1 : 400

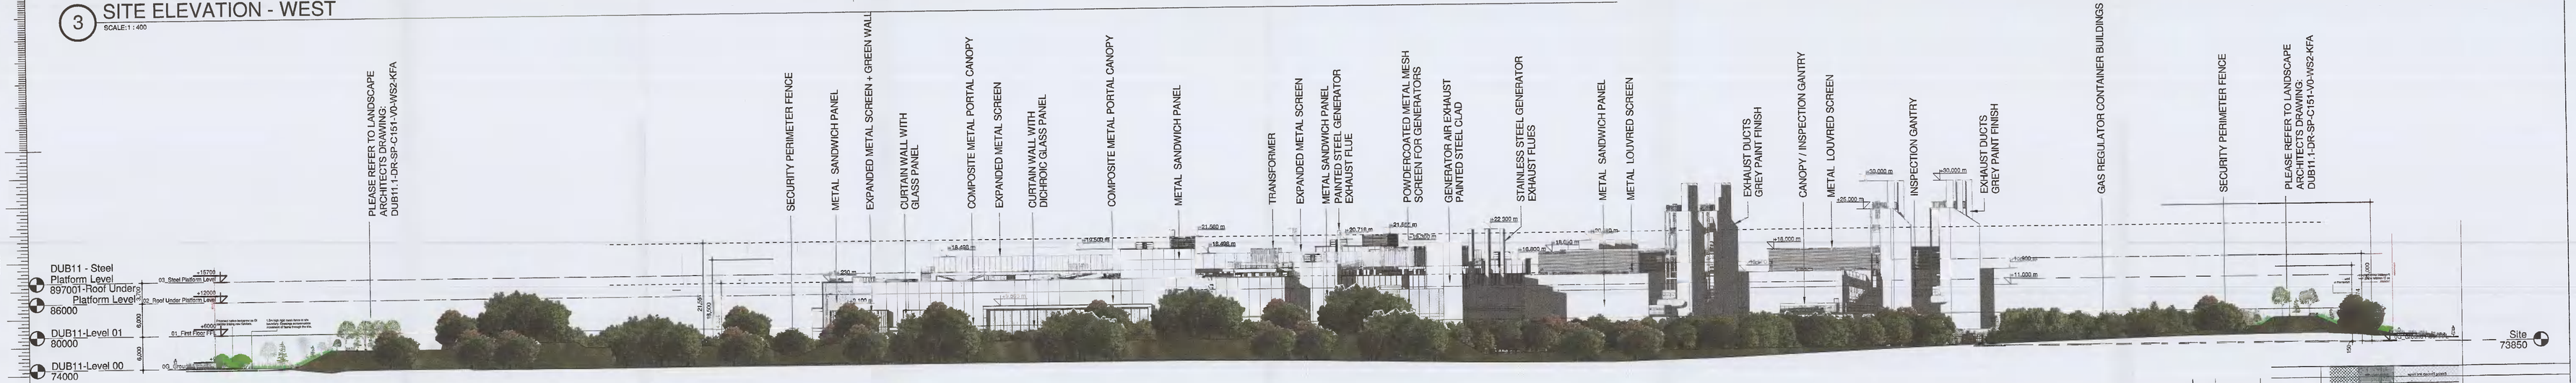

4 SITE ELEVATION - NORTH
SCALE:1 : 400

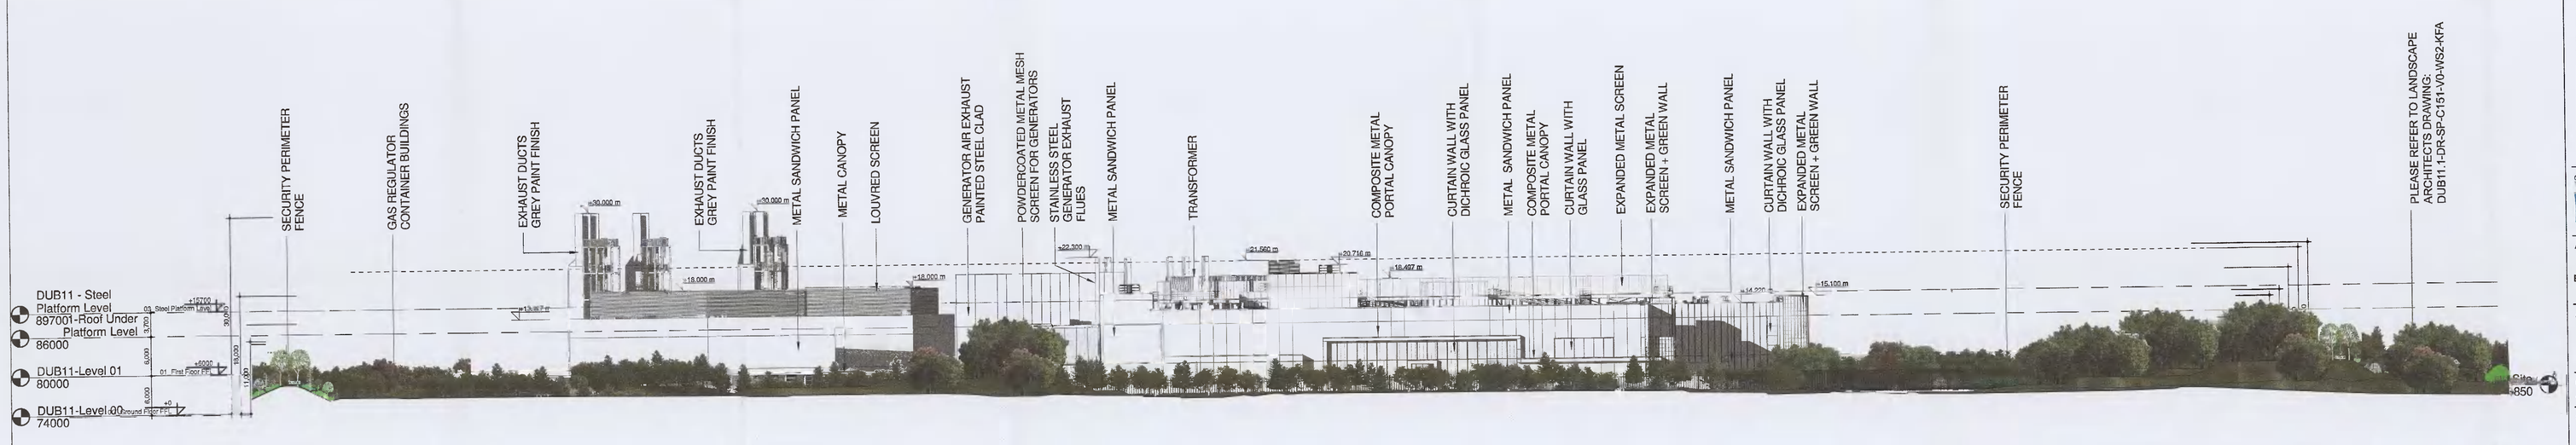

2 SITE ELEVATION - SOUTH
SCALE:1 : 400

Existing Footpath and Verge | Native Hedgerow | Mixed Amenity Woodland | Meadow | Wetland Meadow | Meadow | Boundary | Berm | Willow Wall | Attenuation Pond | Meadow | Internal Road and Verge | Data Hall and Ireland Landing

PLANNING SUBMITTAL
NOT FOR
CONSTRUCTION

Design originator:
BURNS McDONNELL
2 Cornwall St, Birmingham B3 2DL, United Kingdom
Telephone : 00 44 121 281 2828
www.burnsmcd.com/locations/birmingham
www.burnsmcd.com/services

Rev	Description	Drawn By	Checked By	Date
V1	[PLANNING] - REV V1	AD	JB	25/11/21
V2	[PLANNING] - REV V2	AD	JB	25/11/21
P1	First Issue	AD	JB	29/09/21

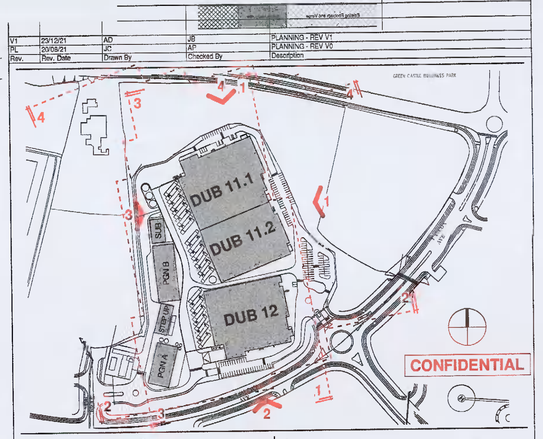

Client: VANTAGE DATA CENTERS

Structural Engineer: Pinnacle Consulting Engineers
Engineer's Name:
Date: 25/12/21

Architect/Engineer: BURNS McDONNELL
Burns & McDonnell 18th Floor, 100 Bishopsgate London EC2N 4AG United Kingdom

Signature Designer & Engineer
Signature:
Date: 25/12/21

Associate Architect: Hyphen
Hyphen Arch. Ireland Ltd 1st Floor, 16/17 College Green, Dublin 2 Dublin D02 VC79 Republic of Ireland

BIM coordinator:	Approved by:	Checked by:	Drawn by:
J.Bugallo Sotelo	J.Mullan	J.Bushell	A.Dudzinski

Project address:
Profile Park, Dublin 22, Ireland
53°19'1.40"N , 6°26'40.80"W

Drawing title:
Architectural
DUB 1 - SITE ELEVATIONS

Sheet number: A904

Format / Size:	Scale:	Status:	Date:	File Code:
A0 841x1189	1:400	PL	23/12/21	DUB1-DR-00-A904-V1-PL-BMD V1