Existing Front Elevation

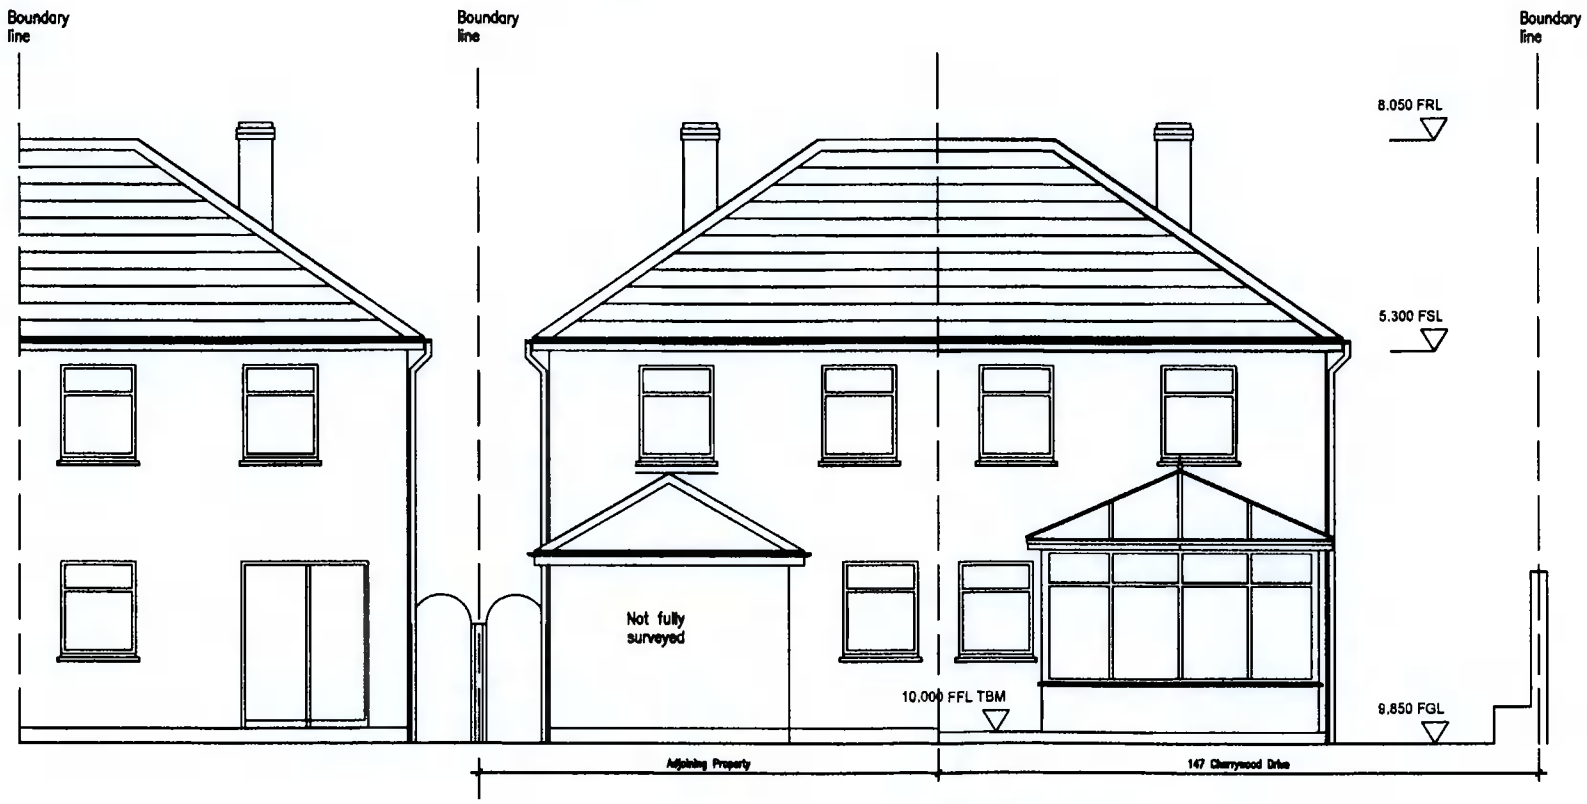

Existing Front Elevation

revisions	date	ints

description	job			client	
EXISTING ELEVATIONS	Proposed alterations to 147 Cherrywood Drive Clondalkin Dublin 22		scale 1:100	Jennifer and Andrew Ennis	
			date 16-02-22	issue	
	drawing no. 2022-P-101	revn.	drawn MOC	Planning	
			checked		

1 Do not scale this drawing.
2 Errors and omissions to be immediately notified to Architect.
3 All dimensions to be checked on site.
4 Drawing for Planning Permission purposes only.

Michael O'Connor
18 Lissadel Wood,
Swords Road,
Malahide,
Co. Dublin.
087-7577664