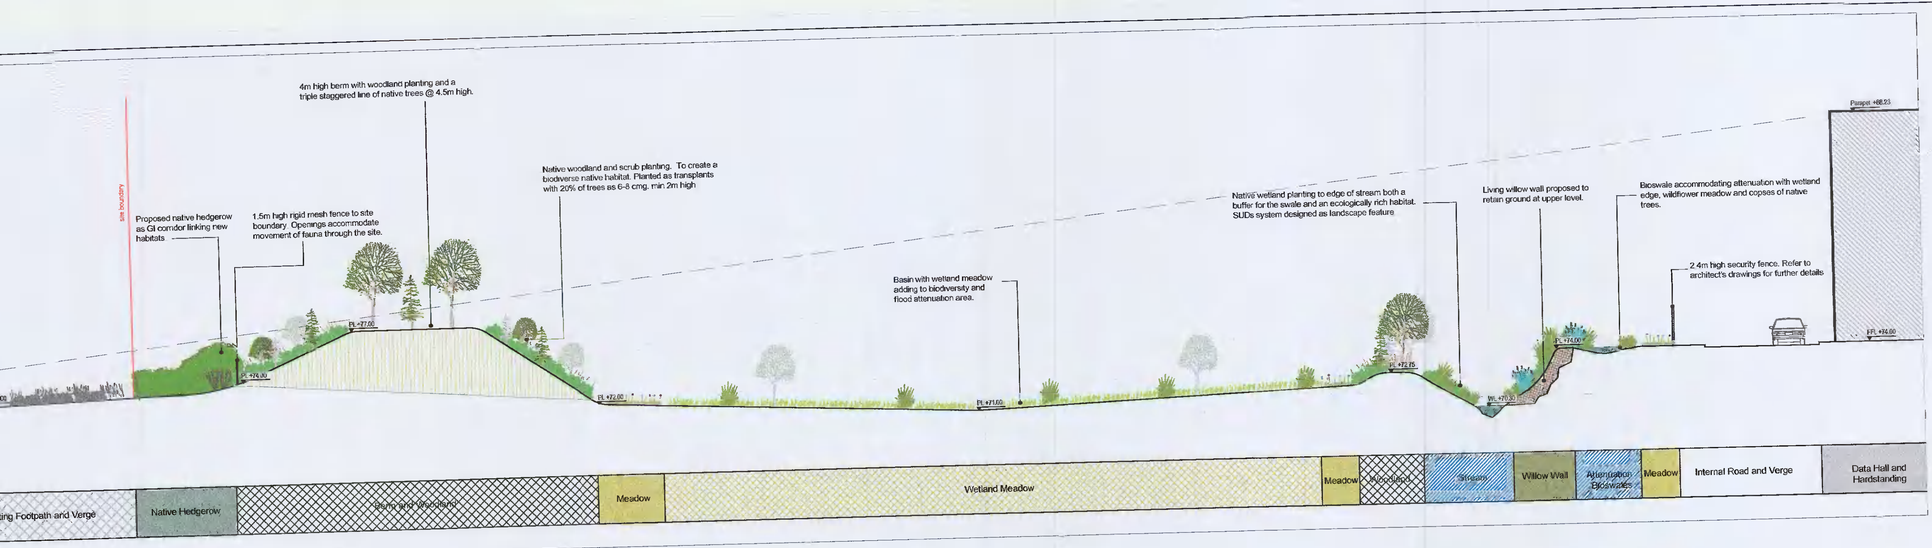

on A-A | 1:200

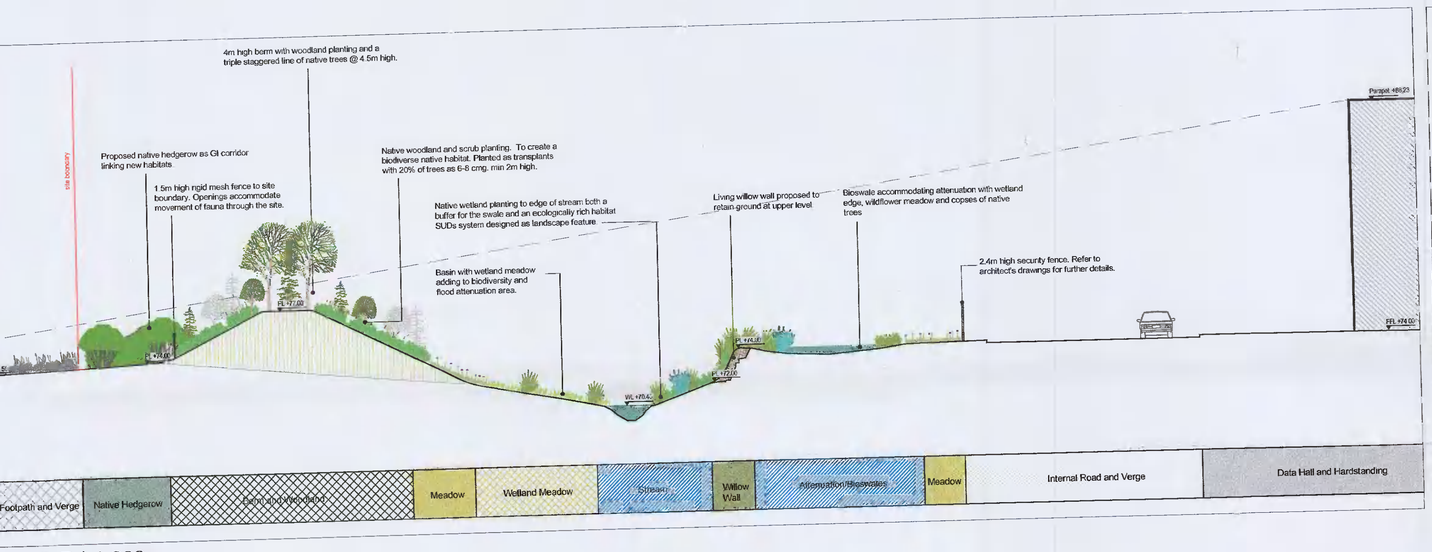

tion B-B | 1:200

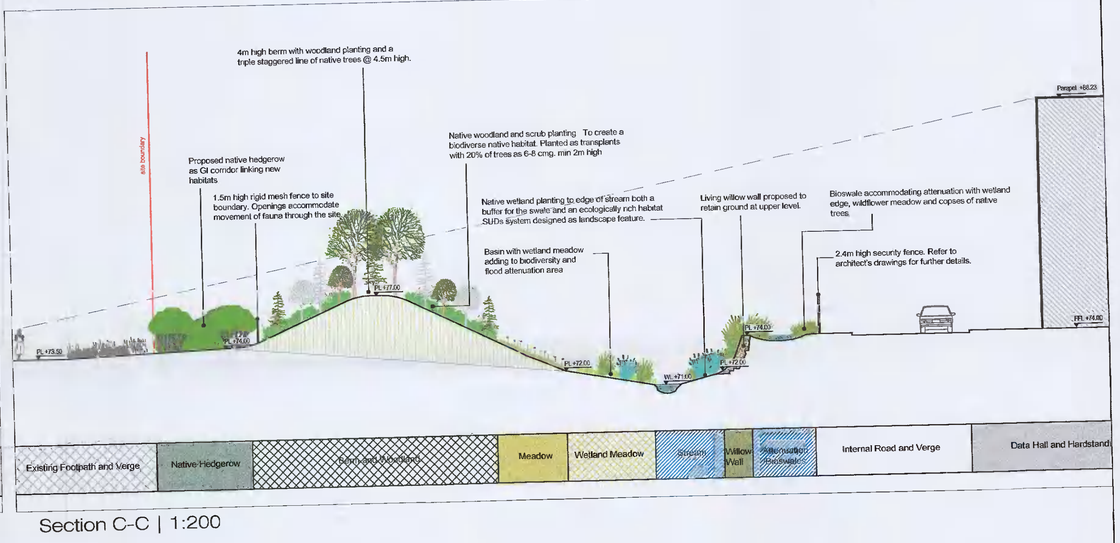

Section C-C | 1:200

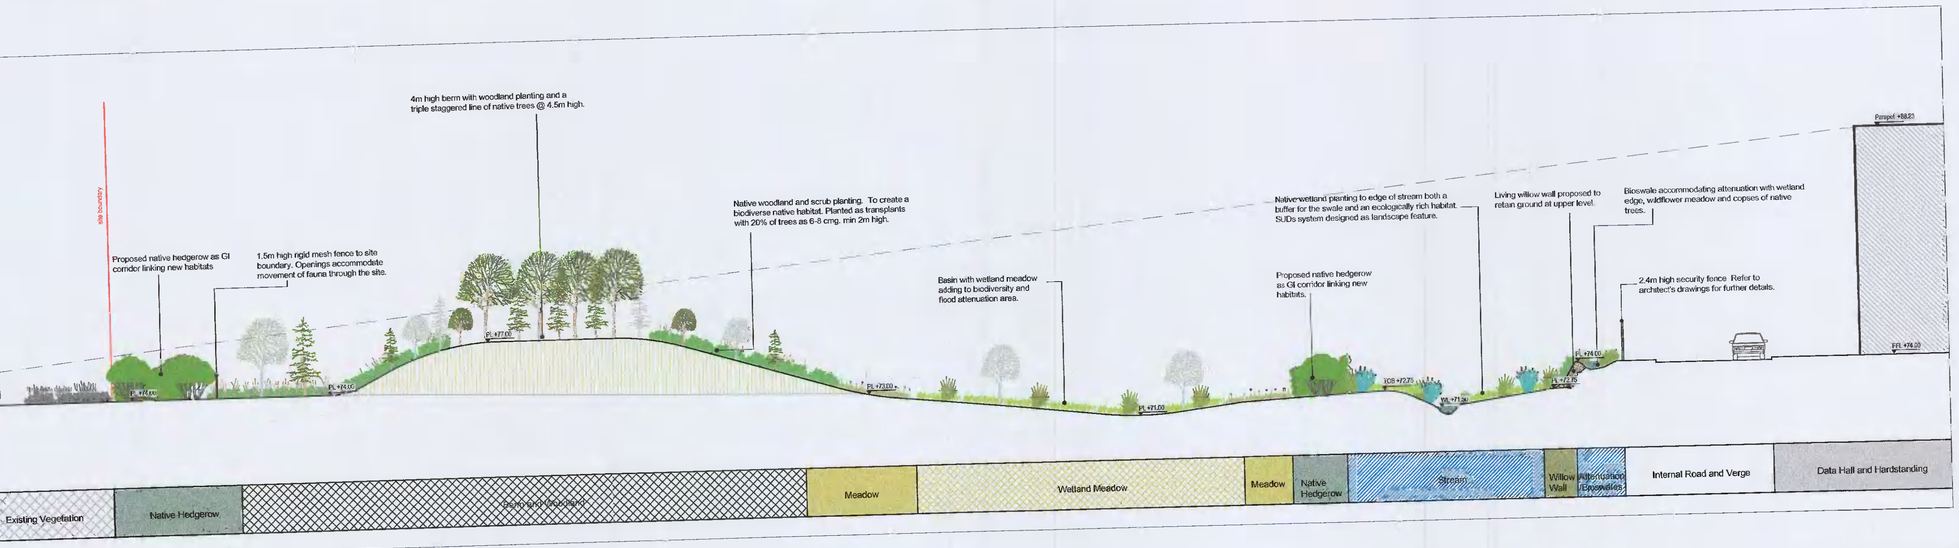

Section D-D | 1:200

THIS DRAWING IS COPYRIGHT ©
DO NOT SCALE figured dimensions only to be taken from this drawing

Job	DUB 01 Apollo Profile Park, Dublin
Dr.	Landscape Sections
Scales	1:200 @ A1
Date	04.01.22
Job No.	0424
Status	Further Information
Dn. MM	Chd. Passed
Drawing No.	DUB11.1-DR-SP-C151-V0-WS2-KFA
Rev.	A

Kevin Fitzpatrick | Landscape Architecture
4 Main Street
Raheny
Dublin 5
E- info@kfla.ie W- www.kfla.ie