PLANNING

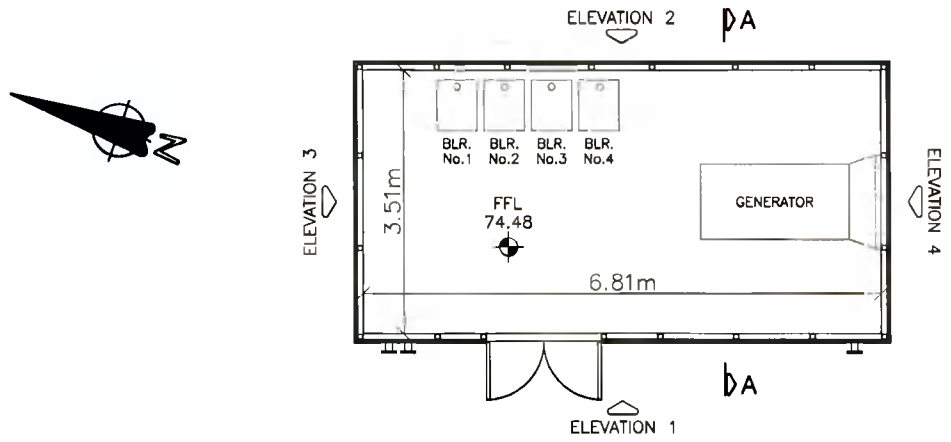

FLOOR PLAN
(Scale 1:100)

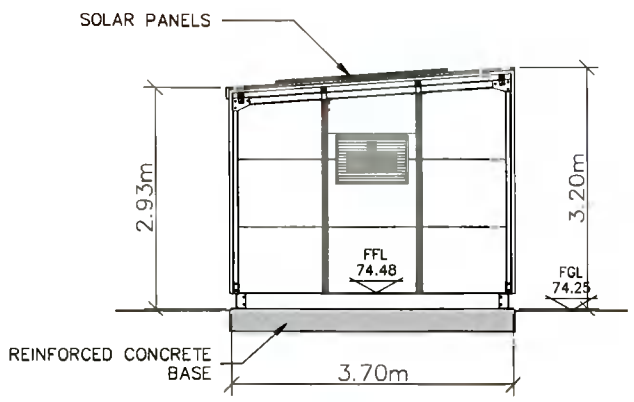

SECTION A–A
(Scale 1:100)

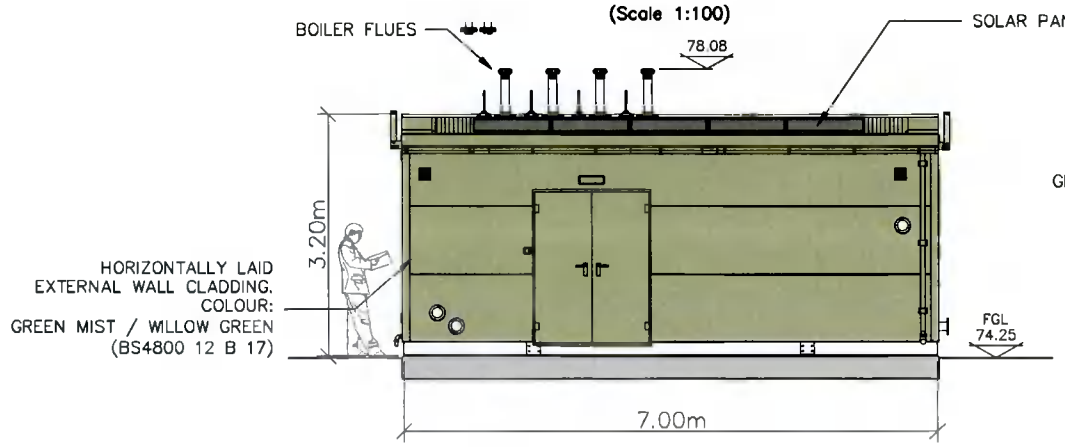

ELEVATION 1 – Facing West
(Scale 1:100)

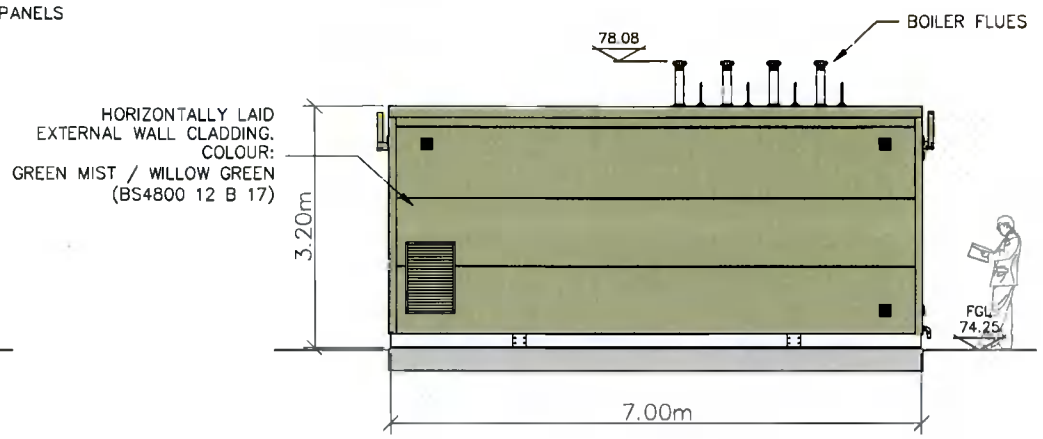

ELEVATION 2 – Facing East
(Scale 1:100)

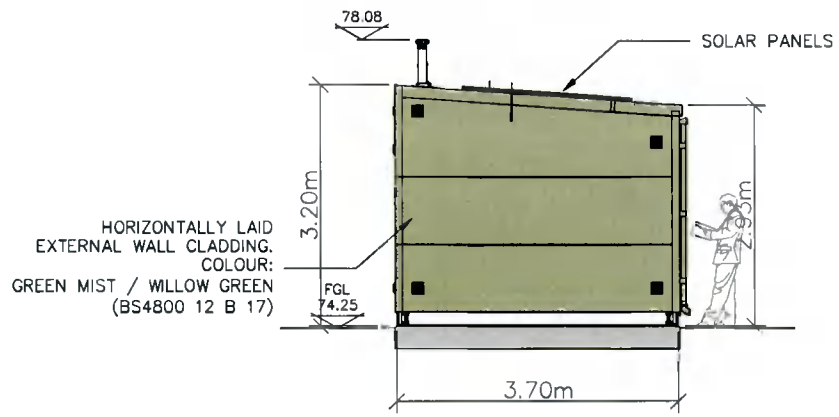

ELEVATION 3 – Facing North
(Scale 1:100)

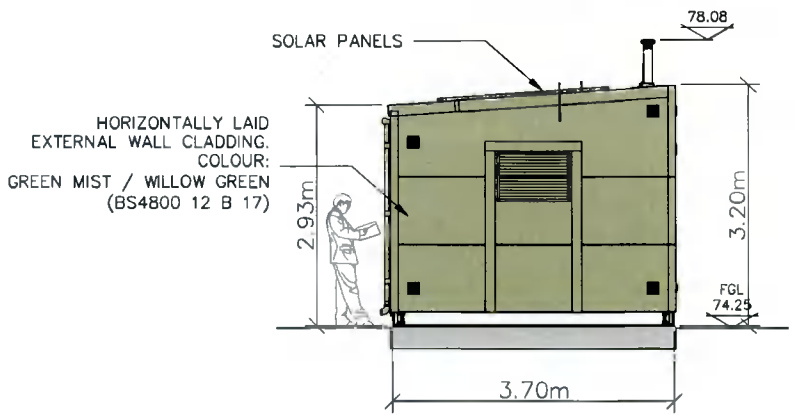

ELEVATION 4 – Facing South
(Scale 1:100)

NOTE:
Internal Plant Layout subject to Detailed Design Specification

ISSUE	REVISION	REV. BY	A	B	C	D	E	F	G
0	PLANNING ISSUE	TM 08/12/2021	RMD 08/12/2021	JL 08/12/2021	NM 08/12/2021				

APPROVALS

A	DRAWING OFFICE	DRAWN BY: T.MALONE
B	DESIGN ENGINEERING	
C	STRATEGY/PLANNING	CHECKED: R.McDONNELL
D	DESIGN MANAGEMENT	
E	OPERATONS	APPROVAL: J.LENNON
F	CONSTRUCTION	
G	AM/AO ADDITIONAL	DATE: 08/12/2021

CONSULTANT
Fingleton White
Bridge Street Centre
Portlaoise
Co. Laois
Ireland
T:(00353)(0)57 866 5400
www.fingleton.ie

Gas Networks Ireland
P.O Box 51,
Gasworks Road,
Cork,
Rep of Ireland
T +353 21 4534000

PROJECT
44370116 PC4_TXLIC Grange Back-up Power Ltd.

TITLE
PLAN,SECTION & ELEVATIONS OF BOILER/GENERATOR KIOSK
Nangor

DRAWING NUMBER	SCALE	SHEET
GNI/9001/07/043	1:100 @A3	01 OF 01