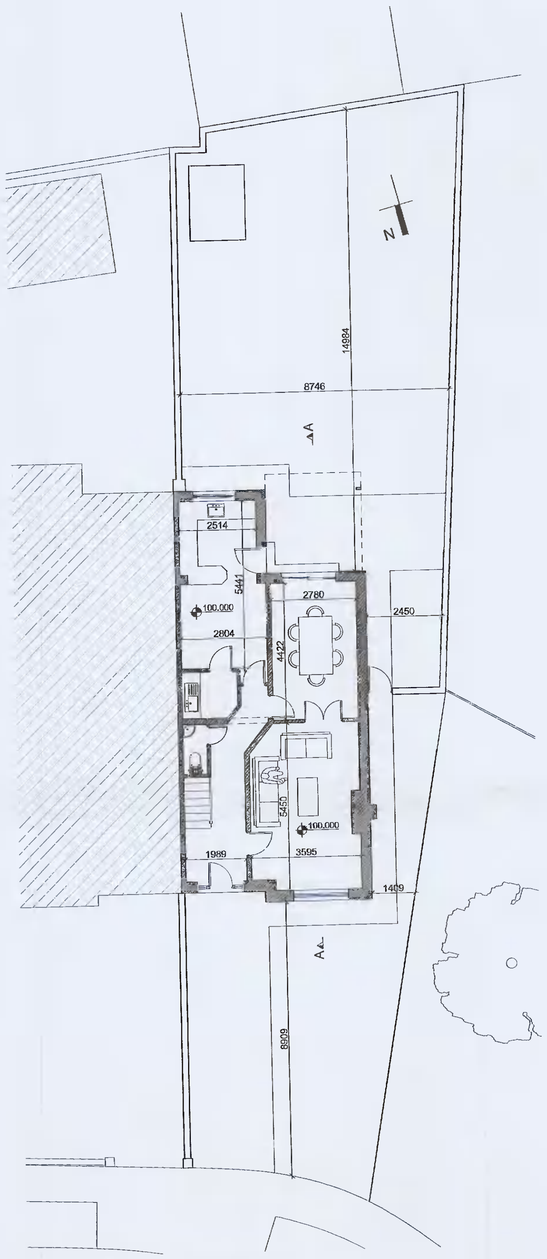

Existing Ground Floor Plan @ 1:100

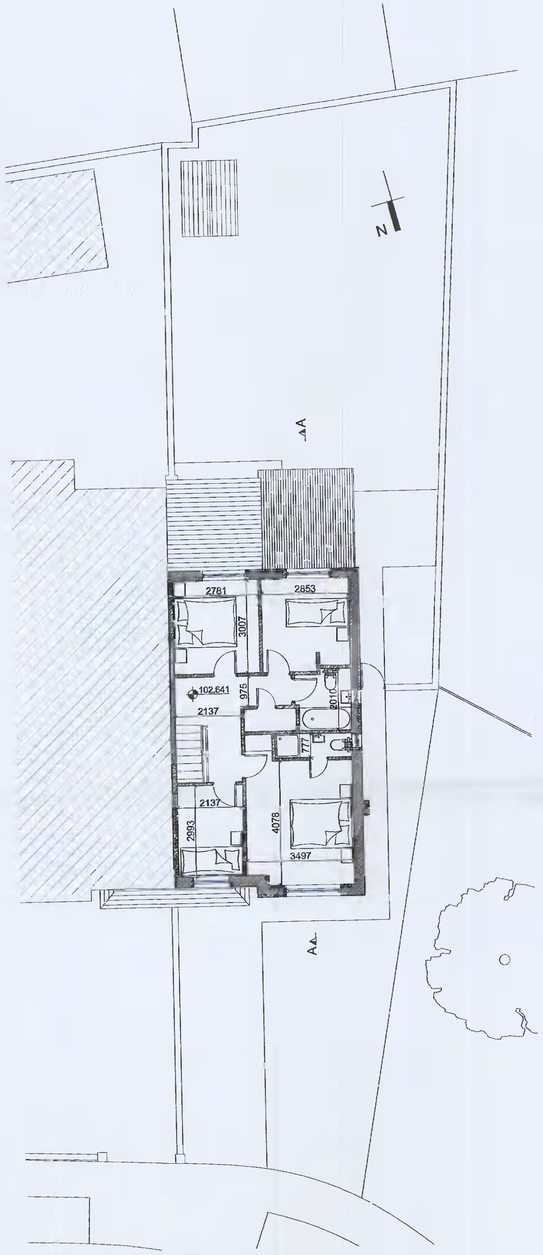

Existing First Floor Plan @ 1:100

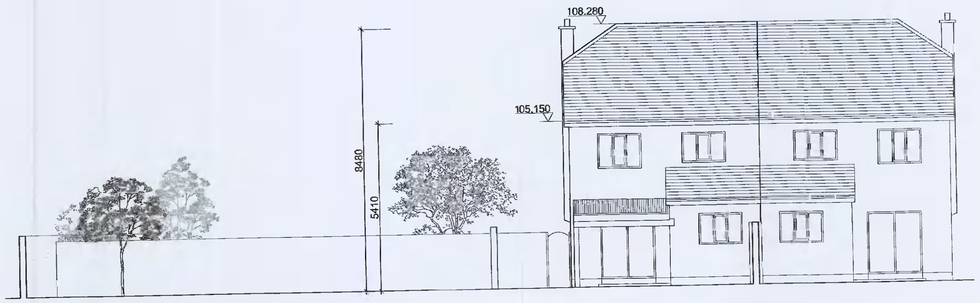

Existing Rear Contiguous Elevation @ 1:100

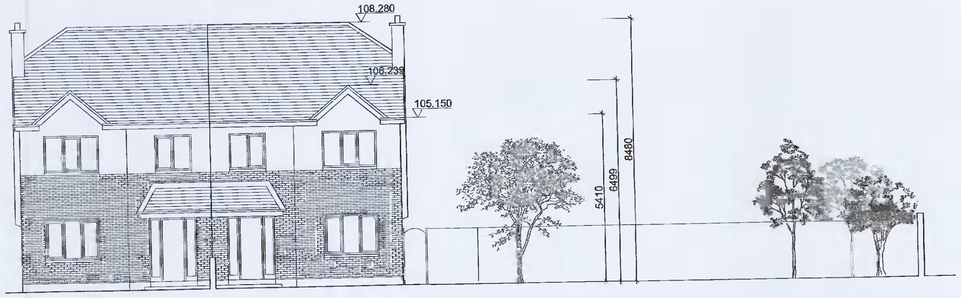

Existing Front Contiguous Elevation @ 1:100

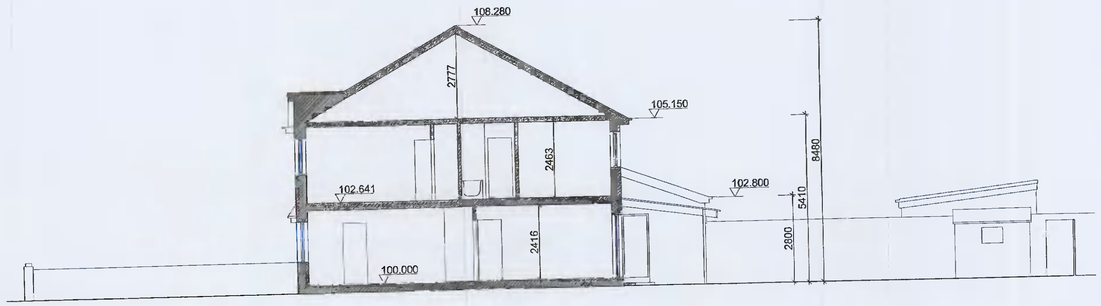

Existing Section A-A @ 1:100

Existing Side Elevation @ 1:100

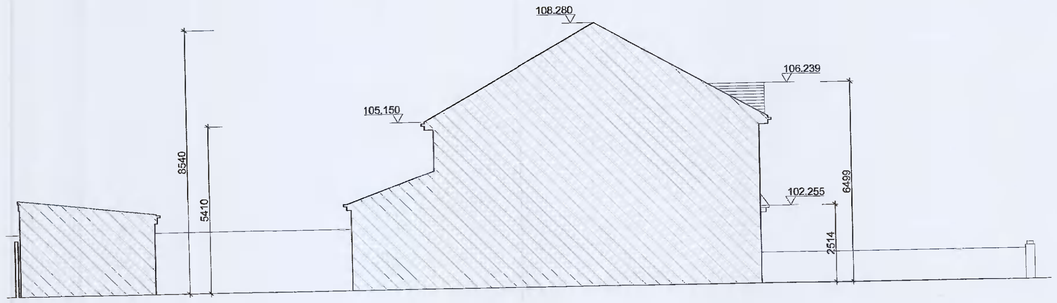

Existing Side Elevation @ 1:100

Rev. Description Date

OC Architects & Design

Dublin Office
37 Temple Village, Dublin 6
Ph 01 5866 640

Dublin Office
37 South Anne St, Dublin
Ph 01 6439 247

Sligo Office
Angelo Abbotsford, Co. Sligo
Ph 086 054 3834

e-Mail: info@ocarchitecture.ie
Web: www.ocarchitecture.ie

38 Foxborough Towers

Mark Hallahan

Existing Drawings

Drawn: CD Chkd: AOC

H 66 PL 003

Scale: 1:100 Date: 12.01.2022