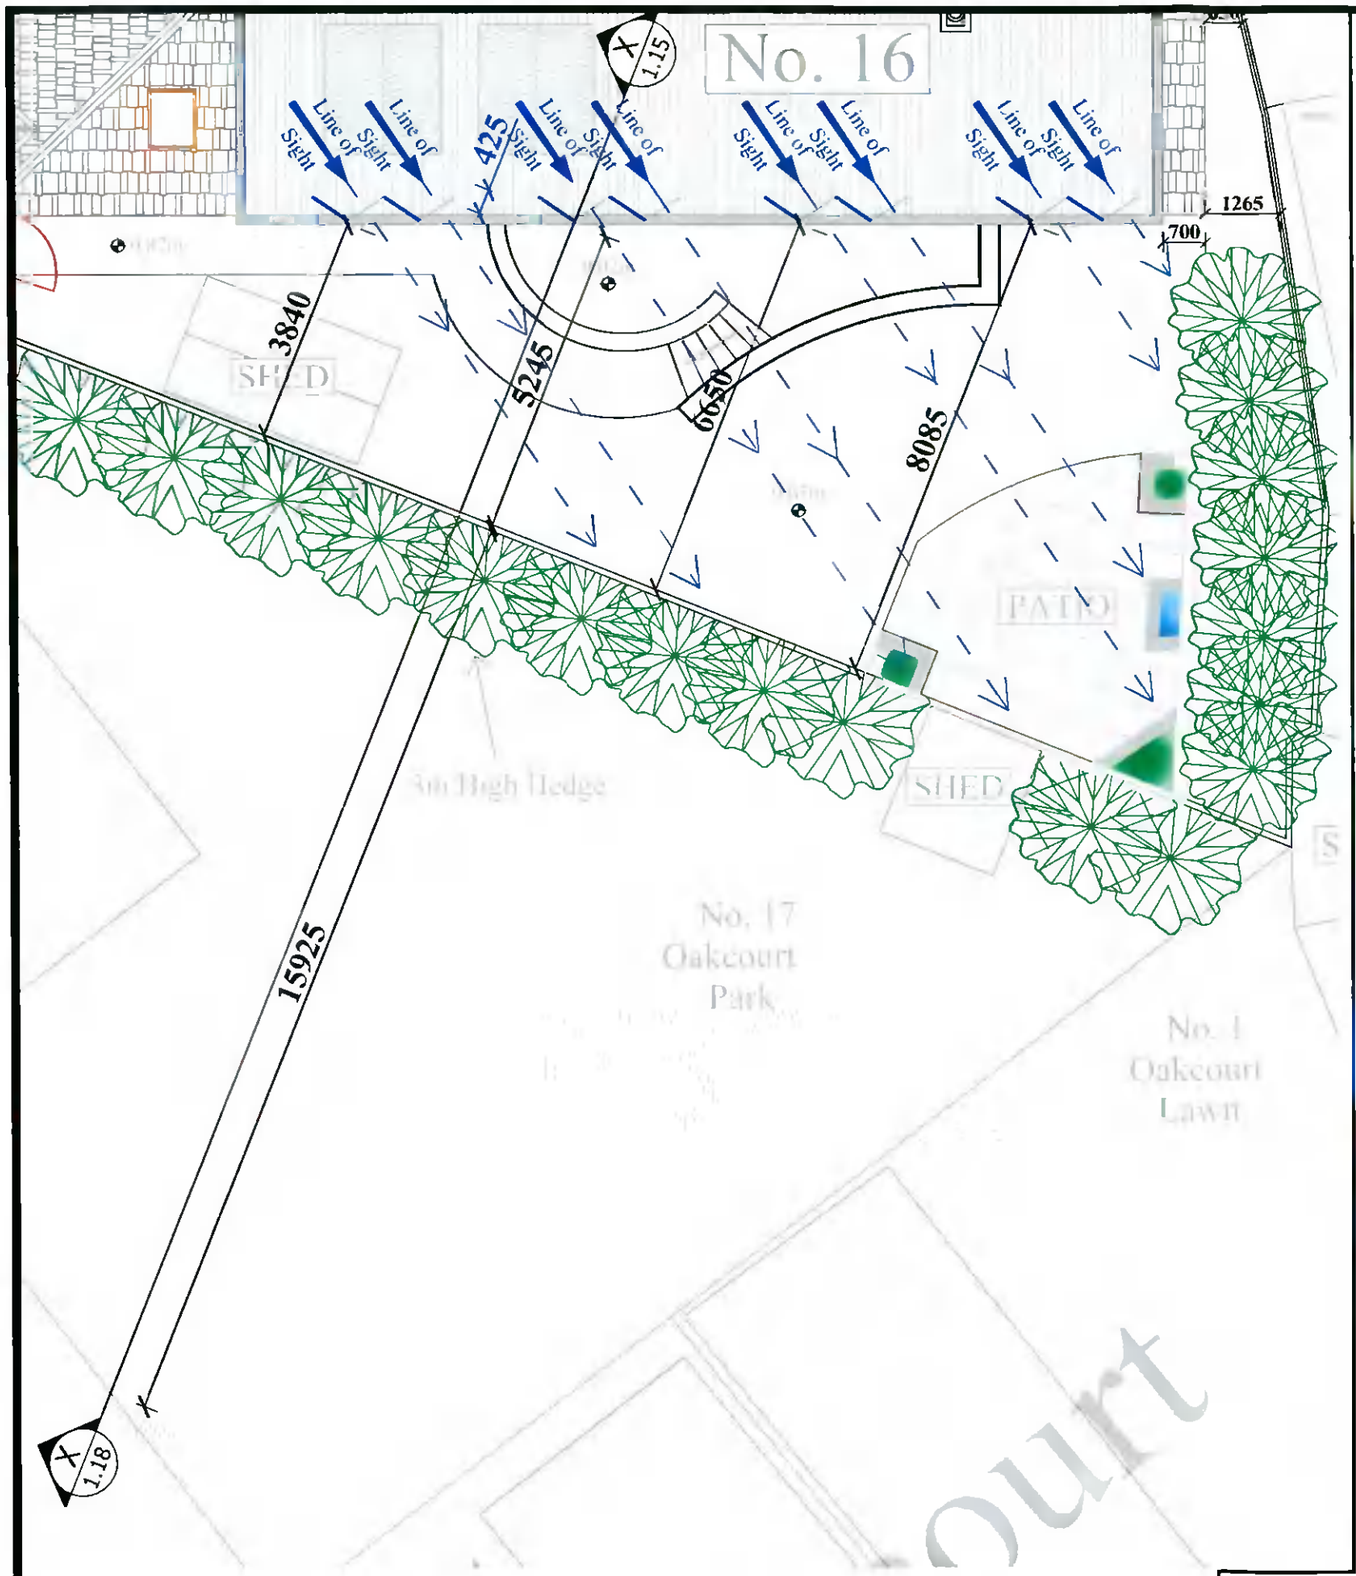

28 SE Windows Distances to Boundary

Scale: 1:100

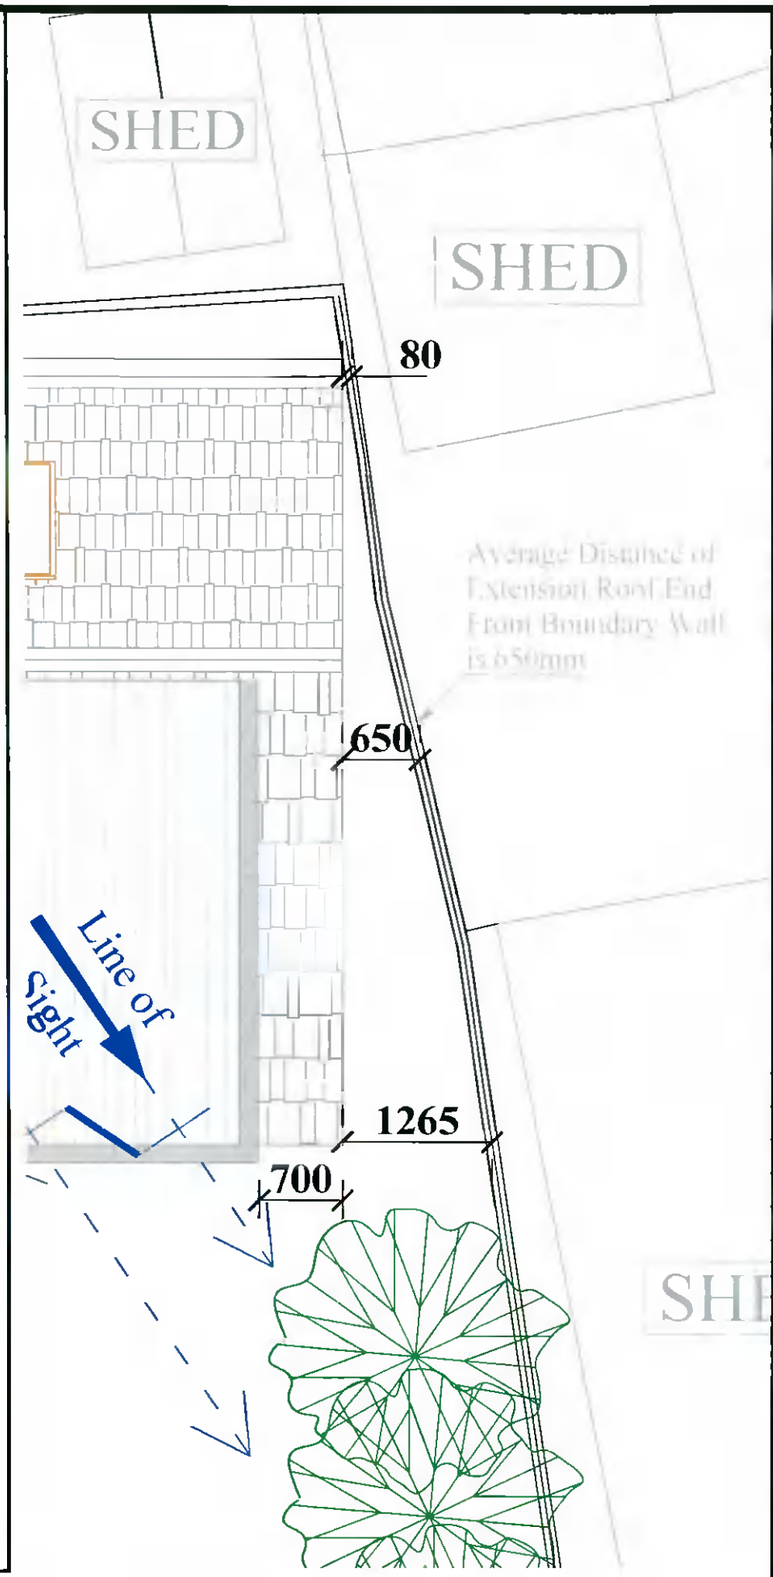

29 Roof End Distance to Boundary

Scale: 1:50

Planning

COPYRIGHT

No part of this document may be re-produced or transmitted in any formor stored in any retrieval system of any nature without the written permission of iStruct Consulting Engineers as copyright holder except as agreed for use on the project for which the document was originally issued

NOTES:

1) All levels are in metres and have to be refered to a temporary benchmark
2) Do not scale off this drawing. Use figured dimensions only

KEYPLAN:

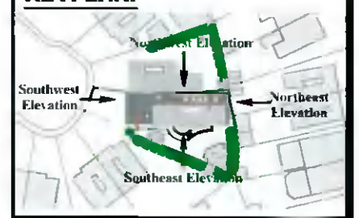

Planning Drawings Only

These drawings should not be used for construction.

Rev	Details	Date
-	Issued for review	[illegible]

iSTRUCT CONSULTING ENGINEERS
16 Oakcourt [illegible]
Palmerstown
Dublin 20
E: info@istruct.ie W: istruct.ie T: +353 1 6434534 F: +353 1 643[illegible]

Job title:
Extension and Adjustments to No. 16 Oakcourt Park

Drawing title:
Details of Distances to Boundaries (New)

Drawing No.:
2021 - PG - 1.17

Client:
Dáire and Romaine Nolan

Drawn by:	Checked by:	Scale:
R.O'D.	D.N	As shown at A3
Date: 30/01/2022	Rev.	