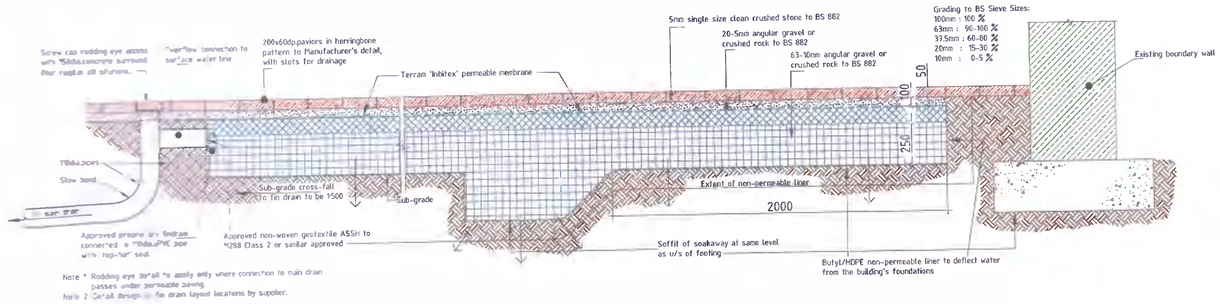

Permeable Paving Detail at Existing Foundations

Not to scale

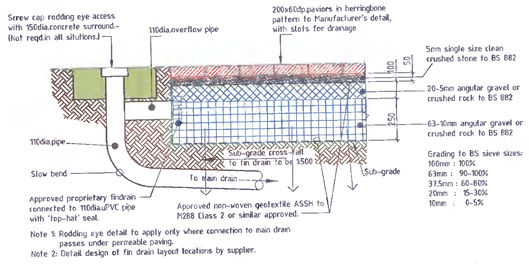

Typical Section Thro'.Permeable Paving

Not to scale

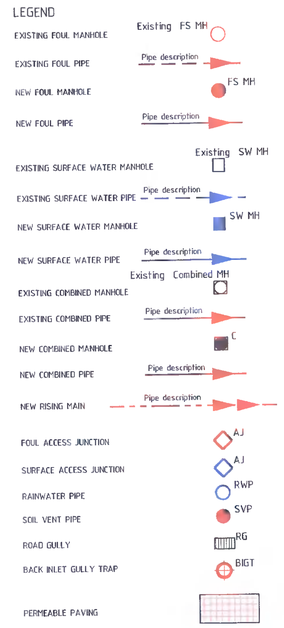

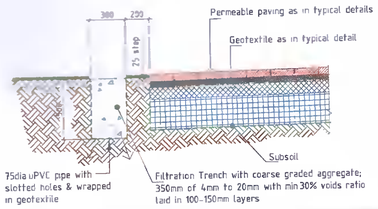

Typical Section Thro'. Filtration Trench

1:25

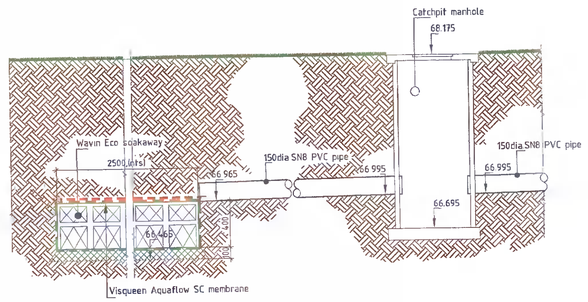

Section 1-1

1:25

Rev	Date	Description
A1	Mar.'22	Additional Information Issue

Client: Tom & Hazel O'Reilly

Project: Oak Lodge,Clondalkin, Dublin 22

Title: Proposed Drainage Layout Sheet 2 of 2

SCD Consulting
Engineering & Management
12 FORTFIELD GROVE, TERENURE, DUBLIN 6
Ph. 0862 571 357
email: info@scdengconsulting.ie

Date	Drawn	Job No.	Dwg. No.	Rev.
Oct'21	ph	100-30	S05	A1
Scale 1:100	Checked sd			

This drawing has been prepared by and is the property of SCD Consulting. It must not be reproduced or copied nor must the design or information be passed to a third party without the written permission of SCD Consulting.