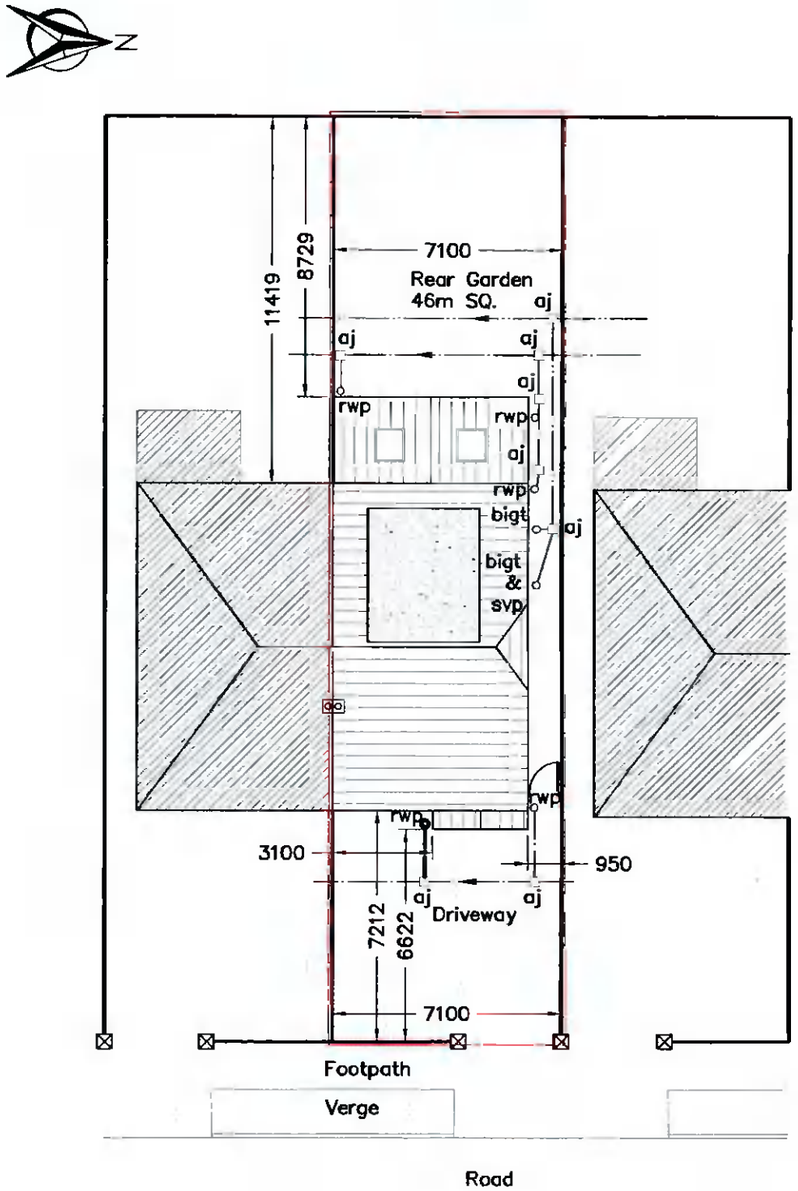

Proposed Block Plan & Drainage Layout
SCALE 1:200

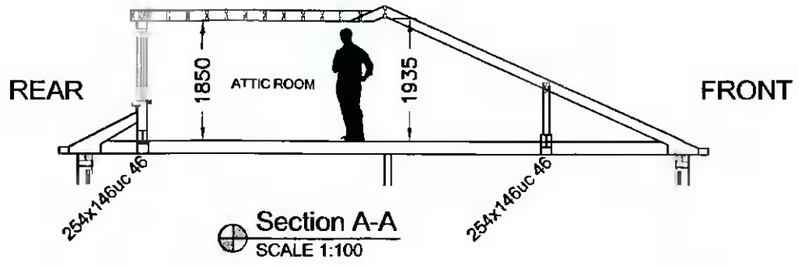

Section A-A
SCALE 1:100

Rafter insulation Kingspan K7 100mm between rafters with Kingspan K18 37.5mm plasterboard backed.

Dormer wall insulation Kingspan K8 80mm wall between timbers & K18 37.5mm plasterboard backed.

Dormer roof insulation Kingspan K7 100mm in joists & K18 37.5mm plasterboard backed.

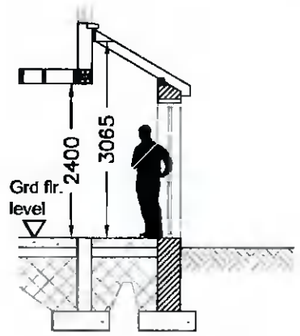

Section B-B
SCALE 1:100

DRAINAGE LEGEND

- PROPOSED 150Ø UPVC SURFACE WATER PIPE
- EXISTING SURFACE WATER PIPE
- EXISTING FOUL SEWER PIPE

REV:	REVISION TITLE:	DRN:	CHD:	DATE:
P	ISSUED FOR PLANNING	TW		Feb' 2022

THIS DRAWING IS ISSUED FOR PLANNING PERMISSION ONLY, AND IS NOT A CONSTRUCTION DRAWING

Architectural Planning
4 CARRIGMORE CLOSE, AYLESBURY,
Dublin 24 - Ph: 01 4148358

CLIENT: PETER MEAGHER

JOB TITLE: PROPOSED WORKS AT 18 WOODSTOWN LANE, KNOCKLYON, DUBLIN 16

TITLE: PROPOSED BLOCK PLAN, DRAINAGE LAYOUT & SECTIONS

SCALE:	INITIALS:	DATE:
as shown	TW	Feb' 2022

JOB No:	DRAWING No:	REV:
S474	004	P

NOTES:
This drawing is to be read in conjunction with all relevant Engineers drawings.
Do not scale use figured dimensions ONLY.
All dimensions in millimeters unless otherwise stated.
All dimensions to be checked on site.
All building works to comply with current building regulations & in accordance with Homebond Standards.

© COPYRIGHT OF Architectural Planning. ALL RIGHTS RESERVED.