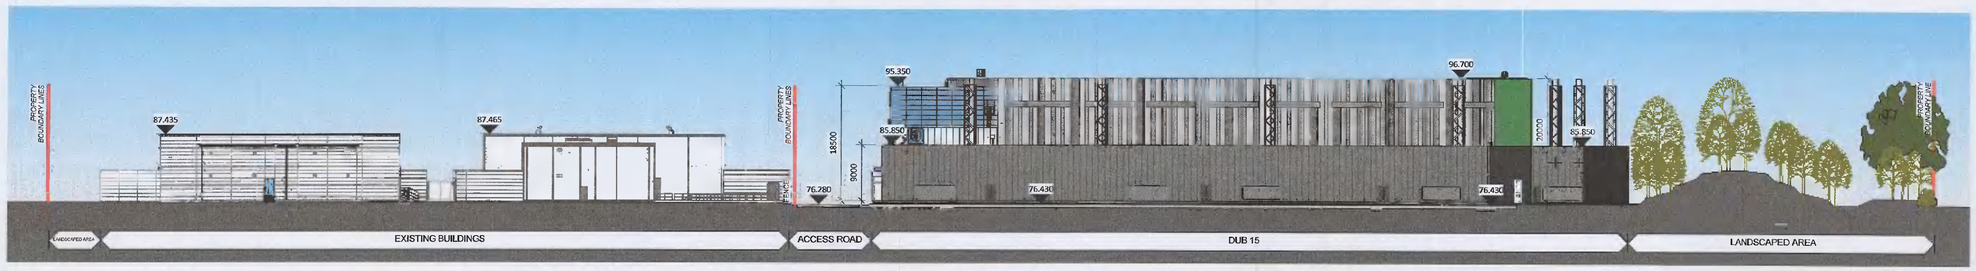

1 04005 Proposed Contiguous West Elevation 01
1 : 500

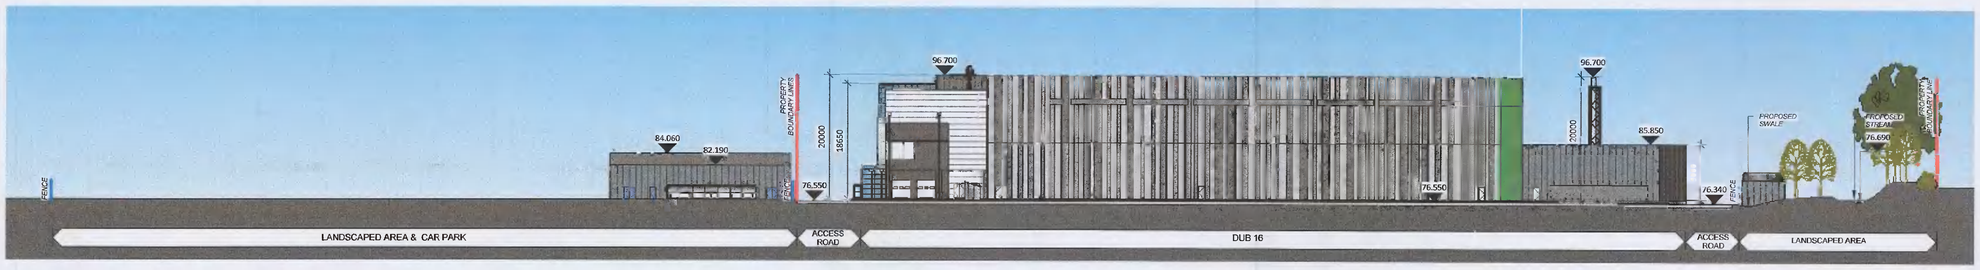

2 04005 Proposed Contiguous West Elevation 02
1 : 500

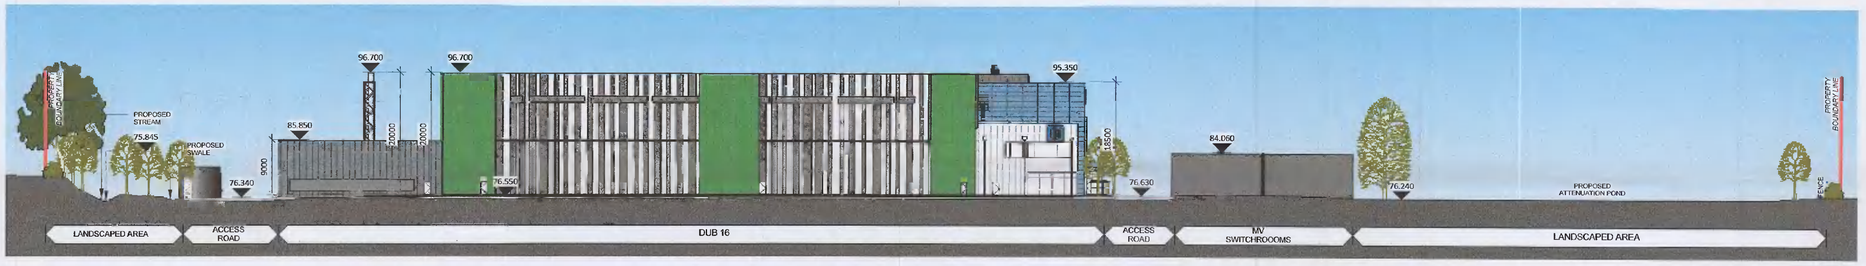

3 04005 Proposed Contiguous East Elevation 03
1 : 500

4 04005 Proposed Contiguous East Elevation 03
1 : 500

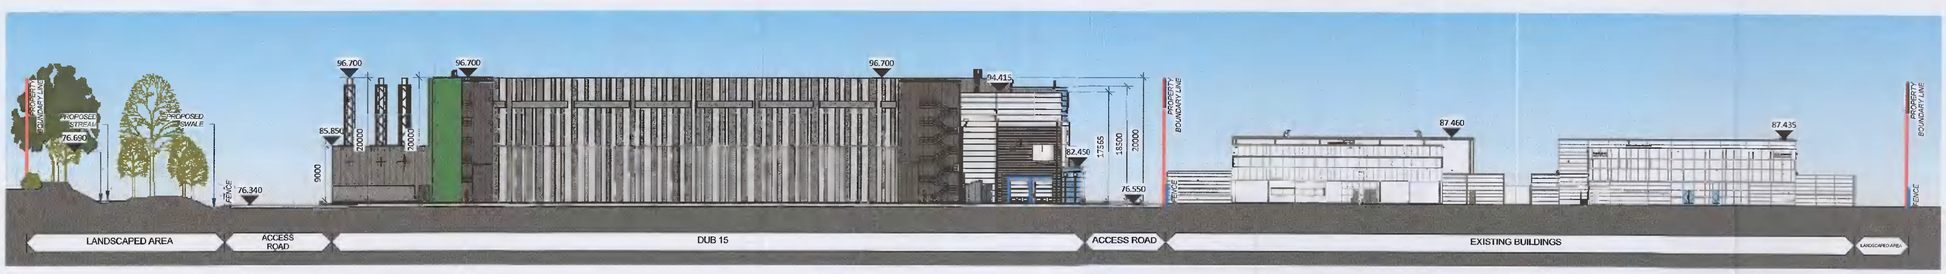

5 04005 Proposed Contiguous East Elevation 04
1 : 500

All dimensions to be checked on site. Figured dimensions take preference over scaled dimensions. Any errors or discrepancies to be reported to the Architects. This drawing may not be edited or modified by the recipient.

A1

Copyright and ownership of this drawing is vested in RKD Architects, whose prior written consent is required for its use, reproduction or for publication to any third party. All rights reserved by the law of copyright and by international copyright conventions are reserved to RKD Architects and may be protected by court proceedings for damages and/or injunctions and costs.
RKD Architects' Quality Management Systems are certified to ISO 9001:2015.

Notes.

Legend of Trees Height Ranges

Native Woodland Trees
6n c/c 14-16 g/s
Birch - *Betula Pencula* (12-20-30m)
Oak - *Quercus Robor* (<20-40m)
Bird Cherry -*Prunus padus* (<8m)
Field Maple- *Acer campestre* (15-20m)
English Hawthorn- *Crataegus laevis* (5-10m)
Salix eurita- Eared willow (2-5m)

Street Trees
Turkish Hazel- *Corylus colurna* (20m)
Field Maple- *Acer Campestre* (20m)
Small leaved lime *Tilia Cordata Greenspire* (<30-40m)

Feature Trees
Cherry Blossom - *Prunus* (5-10m)
Japanese Maple - *Acer Palmatum* (2-7m)
Evergreen Magnolia - *Magnolia grandiflora* (12m)
Crab Apple- Malus (5-8m)

Wetland Trees
Black Alder- Alnus glutinosa (3-30m)
Goat Willow- *Salix Caprea* (10m)

Trees and hedge on sections and elevations are indicative heights only. Refer to Landscaping Drwgs for exact tree type and location

KEYPLAN

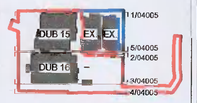

Rev.	Date	Description
B	20220202	Further Information Submission
A	20210727	Planning Issue

WORKSTAGE: WORKSTAGE NAME: PLANNING

PROJECT: INXN DUB15 & DUB16

PROJECT ADDRESS: Profile Park, Nangor Road, Clondalkin, Dublin 22

DWG TITLE: Contiguous Elevations - Proposed

DWG NO.: IE-DUBZZ-ZZZZ-ZZ-RKD-DR-A-04005

REV.	PROJECT NO.	SCALE
B	20245	1:500

DATE: 28/06/2021 | DRN: KM | CHK: MK

RKD
59 Northumberland Rd
Ballsbridge, Dublin 4
D04 W916, Ireland
+353 1 668 1055
mail@rkd.ie
rkd.ie