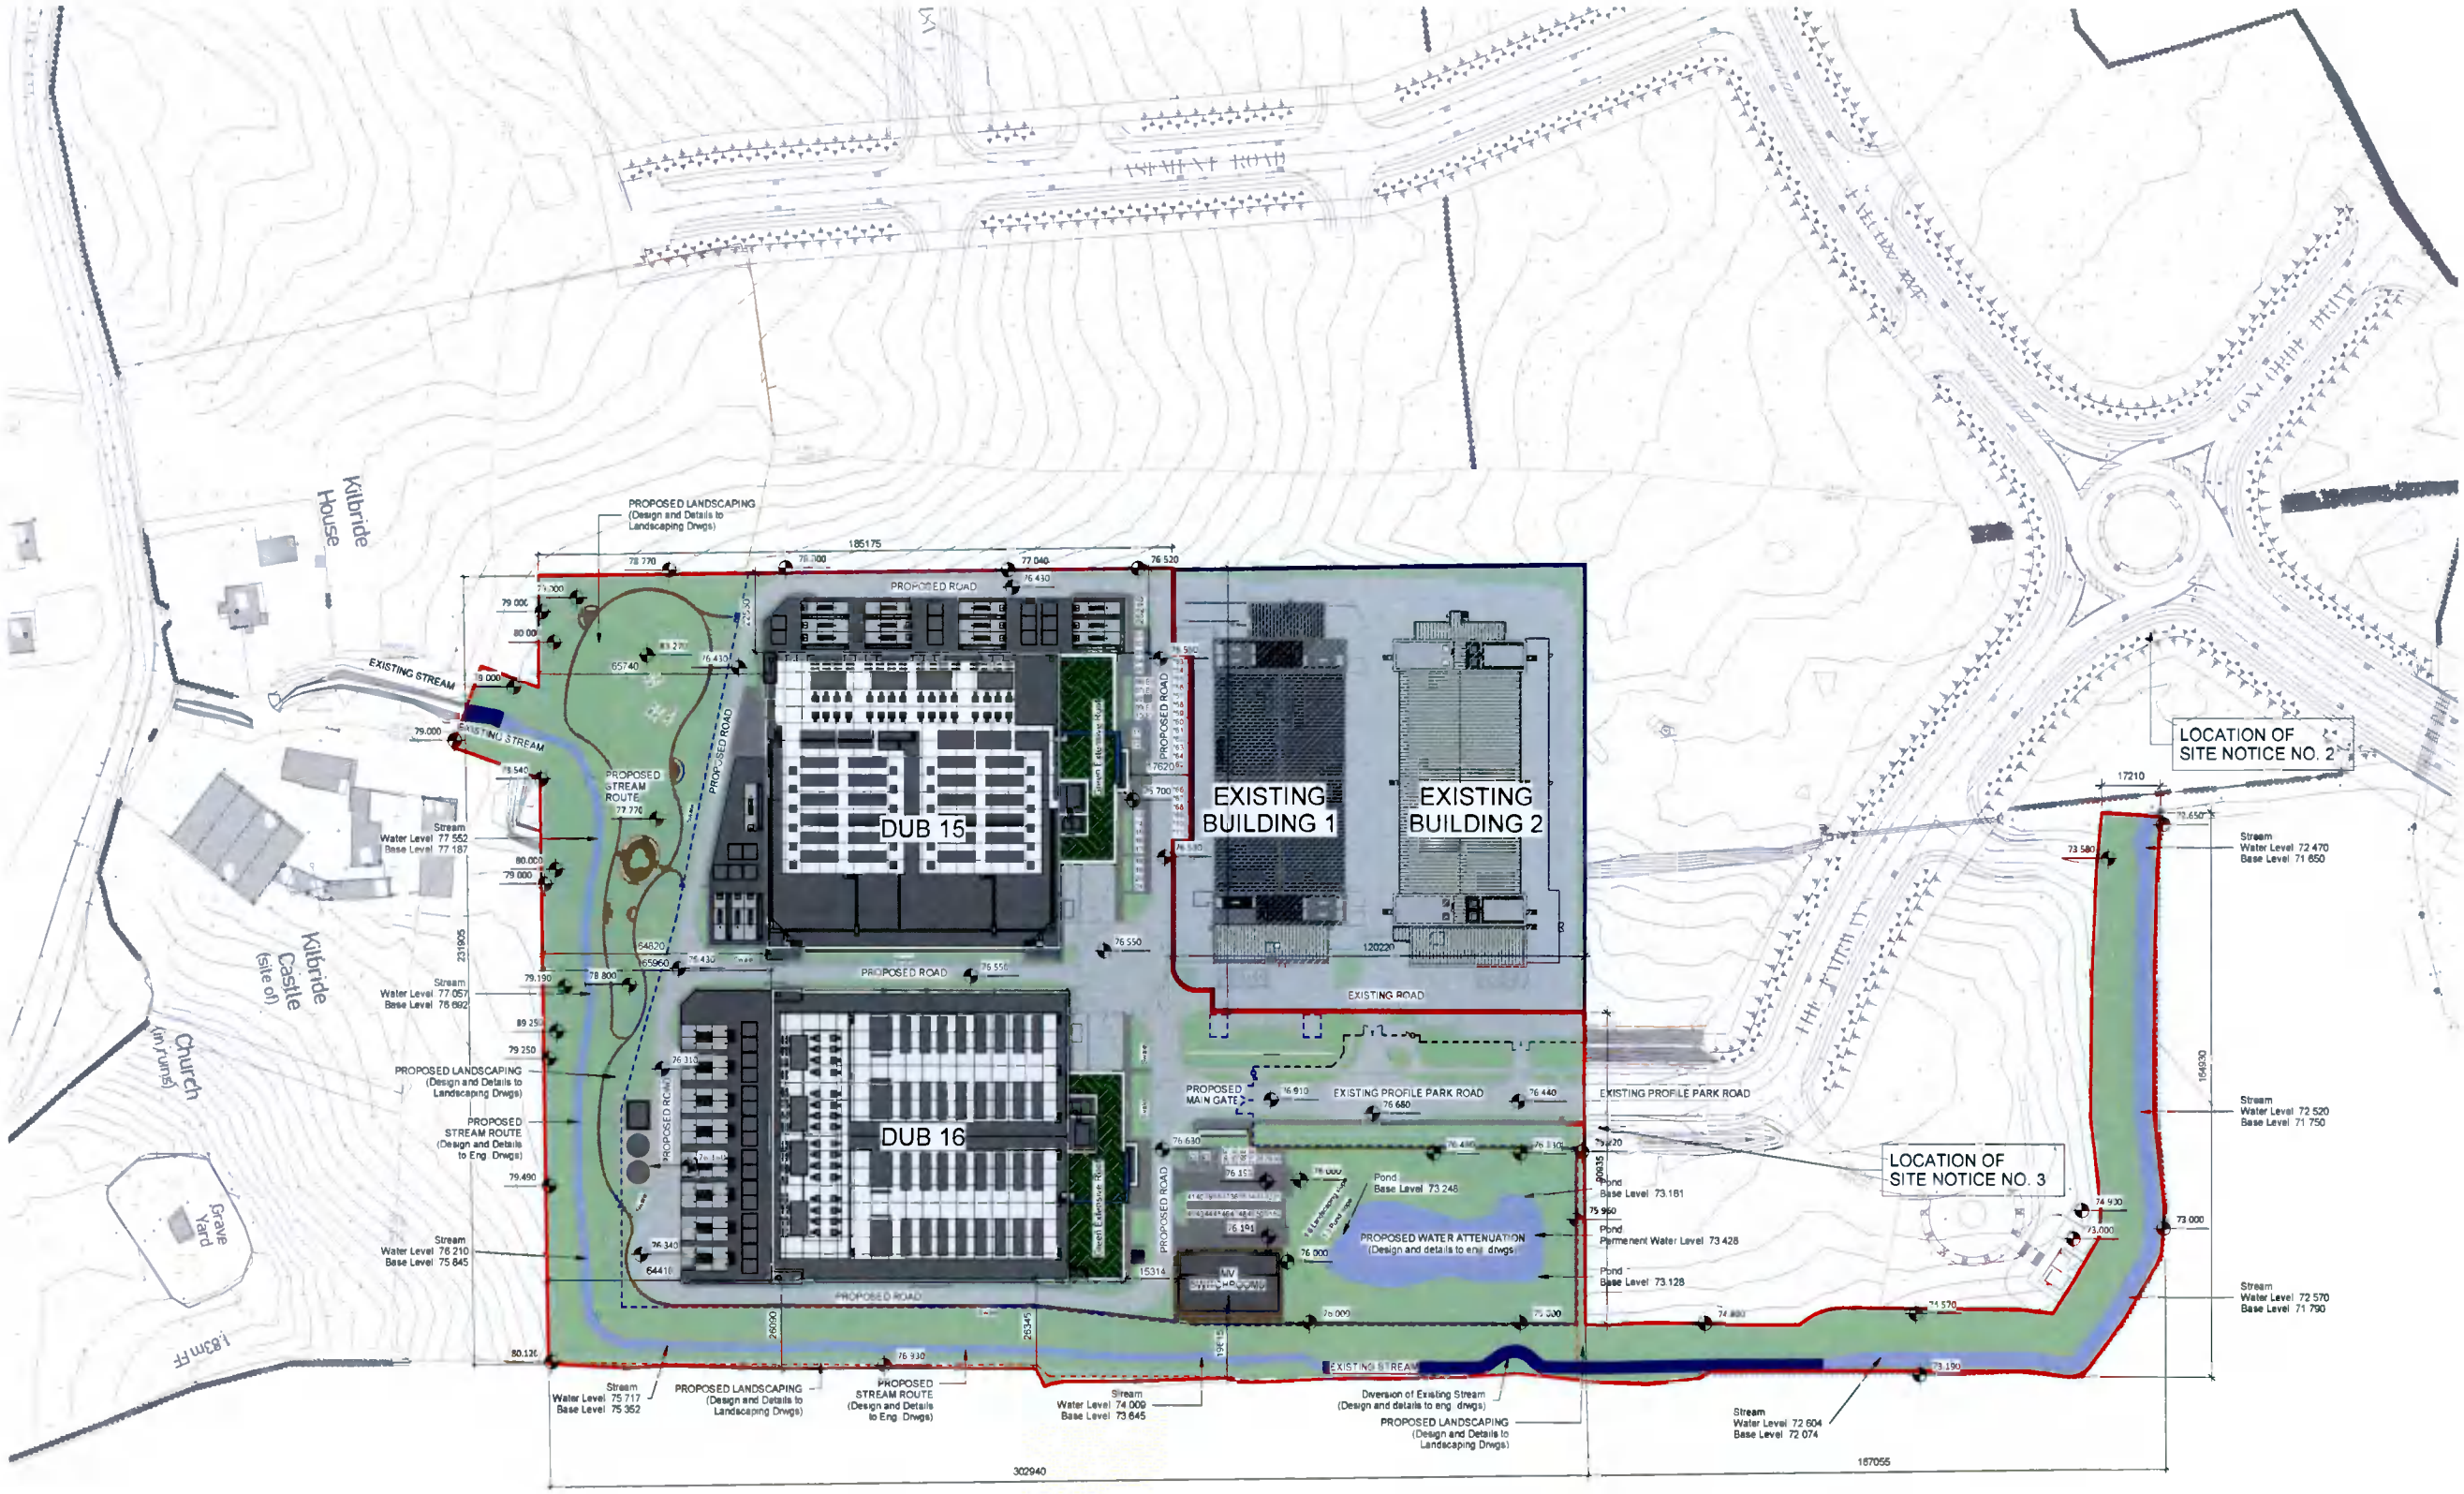

Adjacent Grange Caste Golf Course

1 00010 **Site Plan Proposed Overall**
1 : 1000

All dimensions to be checked on site. Figured dimensions take preference over scaled dimensions. Any errors or discrepancies to be reported to the Architects. This drawing may not be edited or modified by the recipient.

A1

Copyright and ownership of this drawing is vested in RKD Architects, whose prior written consent is required for its use, reproduction or for publication to any third party. All rights reserved by the law of copyright and by international copyright conventions are reserved to RKD Architects and may be protected by court proceedings for damages and/or injunctions and costs.
RKD Architects. Quality Management Systems are certified to ISO 9001:2015

Notes:

Legend

- Proposed Application Boundary Site Boundary Site Area = 61,810 m²
- Legal Land Ownership of Applicant
- Existing 3m High Security Fence
- Proposed 3m High Security Fence
- Proposed 1.2m High Site Boundary Fence
- Existing Campus
- Existing Watercourse
- Proposed Watercourse
- Parking Space
- Electric Parking Space
- Existing Overflow Parking Space

DATA CENTRE BUILDINGS GFA SCHEDULE	
	GFA (m²)
DUB15	18,795 m²
DUB16	16,611 m²
GRAND TOTAL	35,406 m²

SUPPORTING BUILDINGS GFA SCHEDULE	
NAME	AREA
MV SWITCHROOMS	188 m²
PUMP ROOM	53 m²
MEI USE	24 m²
GRAND TOTAL	265 m²

78.650 - Proposed level
72.68 - Existing level

Rev.	Date	Description
B	2022/02/02	Further Information Submission
A	2021/07/26	Planning Issue

WORKSTAGE: WORKSTAGE NAME: PLANNING

PROJECT: INXN DUB15 & DUB16

PROJECT ADDRESS: Profile Park, Nangor Road, Clondalkin, Dublin 22

DWG TITLE: Site Plan - Proposed Overall

DWG NO: IE-DUBZZ-STE1-E0-RKD-LA-A-00010

REV	PROJECT NO	SCALE
B	20245	1:1000

DATE 28/06/2021 DRN RK CHK MK

RKD

59 Northumberland Rd
Ballsbridge, Dublin 4
D04 W1P68 Ireland
+353 1 668 1806
mail@rkd.ie
rkd.ie