Living wall modular system
Scale 1:10

D15
02

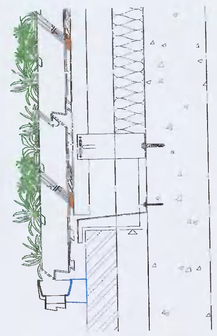

BOTTOM SECTION
SCALE 1:10

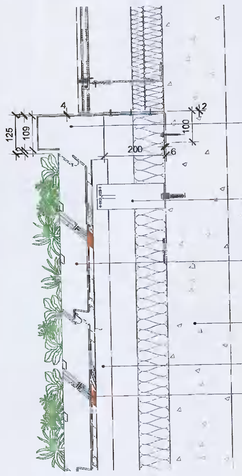

TOP SECTION
SCALE 1:10

NOTES:
1. ANY DIMENSIONS SCALED FROM THIS DRAWING ARE TAKEN AT READERS OWN RISK.
2. ALL DIMENSIONS ARE IN MM UNLESS STATED OTHERWISE
3. WEIGHT LOADING OF 72KG/M

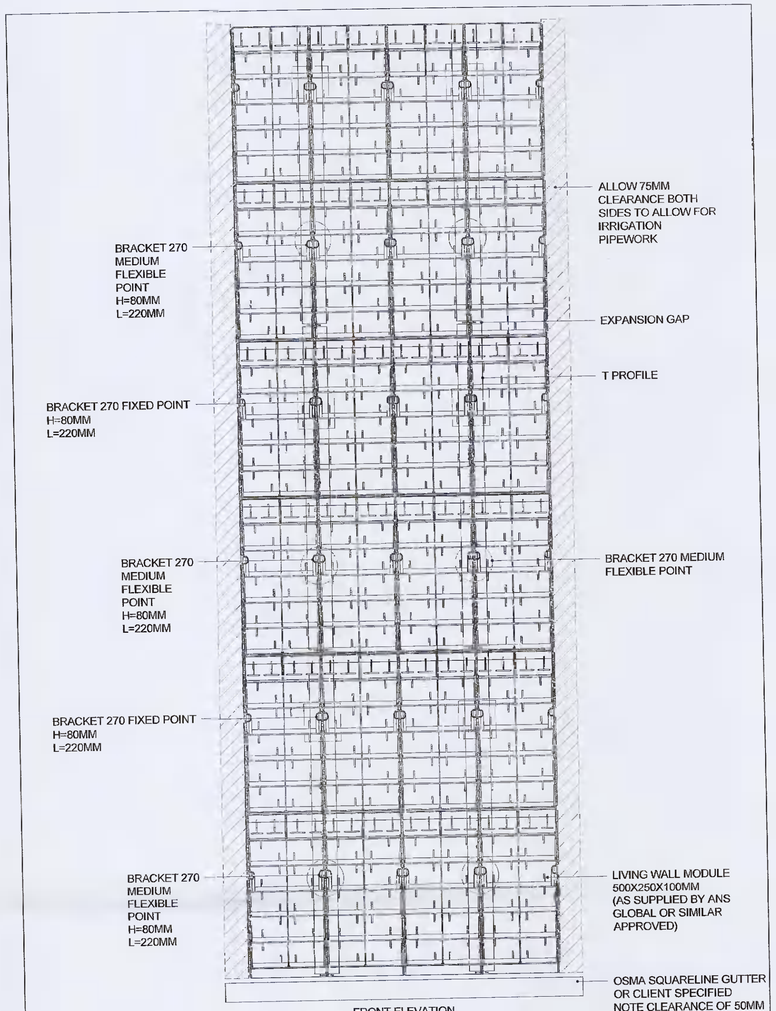

FRONT ELEVATION
SCALE 1:10

Green Roof Typical Detail
NTS.

D16
02

Green Roof

1

1. This drawing is intended to show landscape architectural proposals only. Please r
Architects and Engineers drawings for relevant details of buildings, structures, roads, par
etc.
2. The copyright of this drawing is vested with Murray & Associates. This drawing m
be copied or reproduced without written consent.
3. All materials noted to on this drawing - including plant species - are indicative an
subject to change following detailed site investigations. Significant changes, if any are req
will be referred to the relevant authority for agreement.
4. This drawing is not suitable for use for construction purposes.
5. Discrepancies to be referred to Murray & Associates for clarification.

murray & associate
landscape architectu
16 The Seapoint Building, 44-45 Clontarf Road, Dublin 3, D03 RP83
mail@murray-associates
www.murray-associates
+353 (01) 854 0950

REV	DATE	REVISION	DRAWN	CH
0	09/02/22	Request Further Information	HM	JV

CLIENT
Digital Netherlands VIII B.V.

PROJECT TITLE
INXN DUB 15-15 Data Center Development

SHEET TITLE
Landscape Typical Design Details

SHEET NO
IEDUBZZ-STE1-E0-MAL-DD-L-91027

SHEET SIZE
A1

SCALE
AS SHOWN

REVISION
0

STAGE
RP

DATE
09/02/22

Copyright Murray and Associa