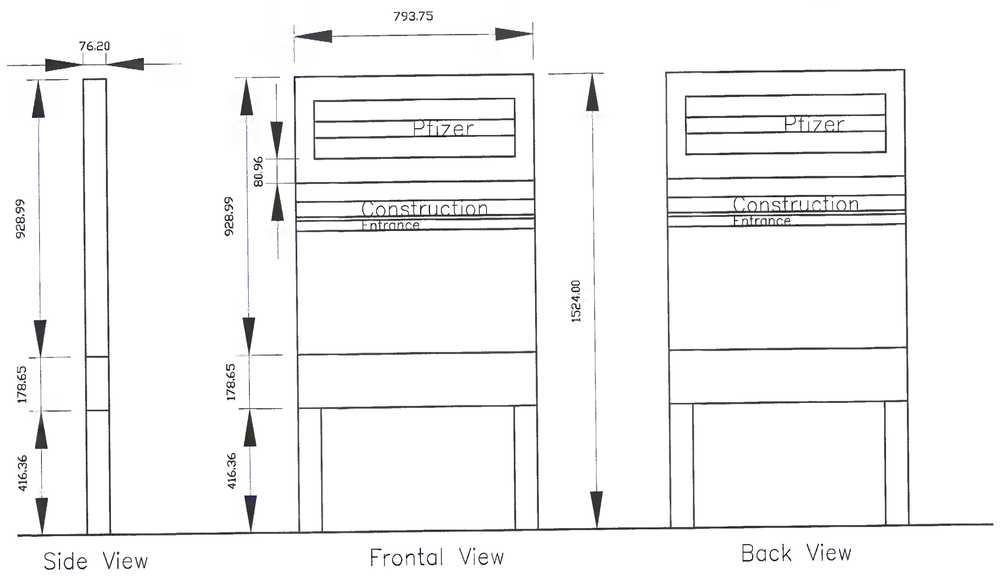

E01

SCALE: 1 : 10 @ A0

Refer to Document: Modulex Shop Drawings: Pfizer Rebranding Program V.9 Pages 4–8 for details of finishes and art work

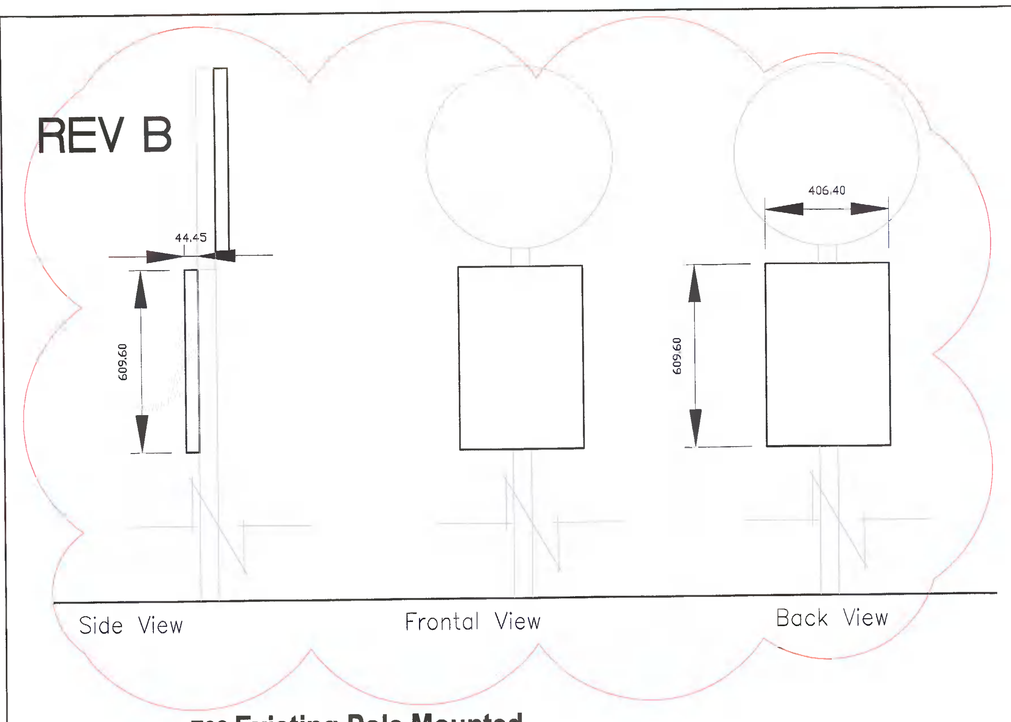

E02 Existing Pole Mounted

SCALE: 1 : 10 @ A0

Refer to Document: Modulex Shop Drawings: Pfizer Rebranding Program V.9 Page 9 for details of finishes and art work

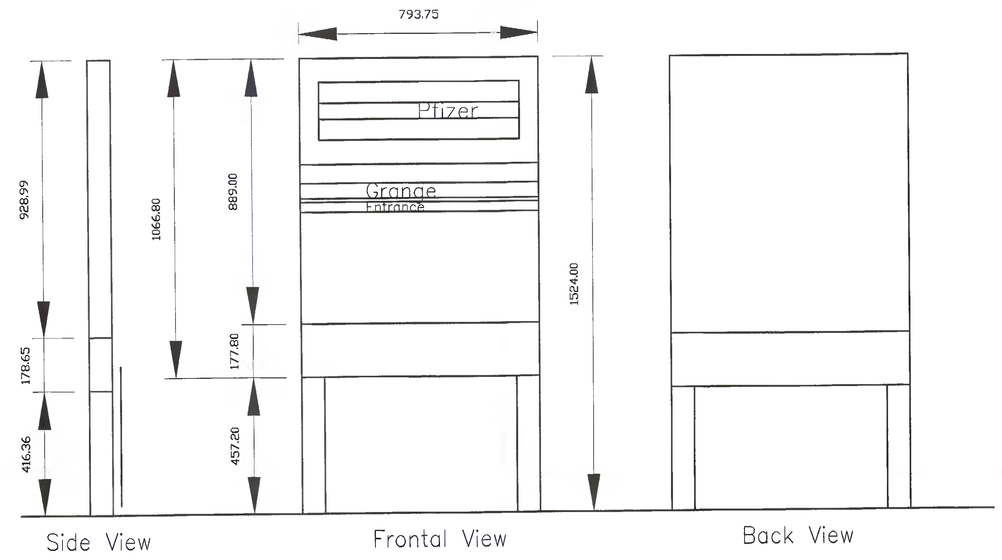

E03

SCALE: 1 : 10 @ A0

Refer to Document: Modulex Shop Drawings: Pfizer Rebranding Program V.9 Pages 10–14for details of finishes and art work

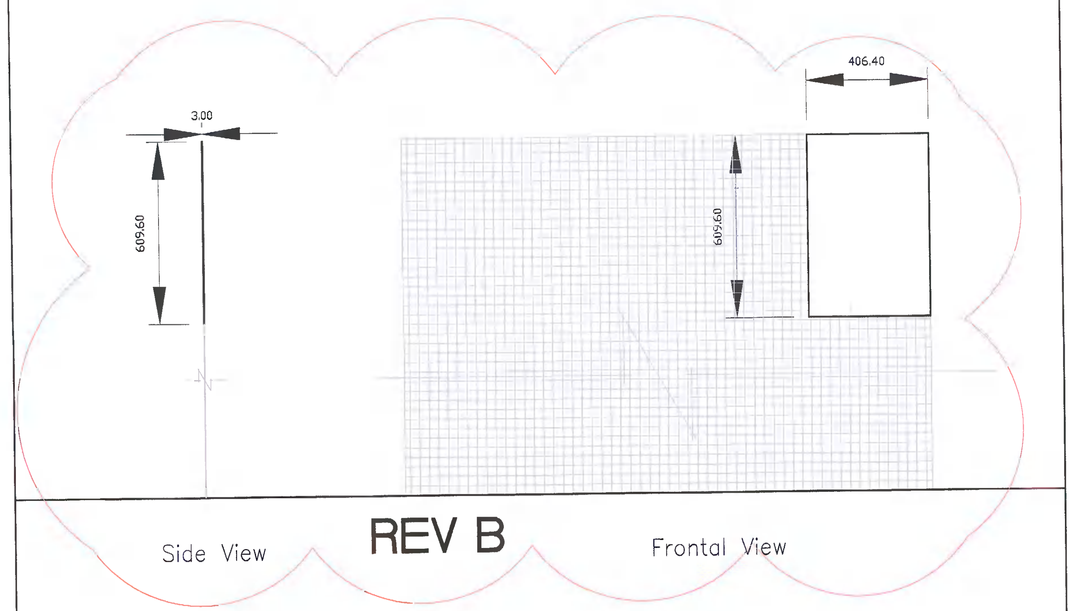

E04 Fence Mounted

SCALE: 1 : 10 @ A0

Refer to Document: Modulex Shop Drawings: Pfizer Rebranding Program V.9 Page 15 for details of finishes and art work

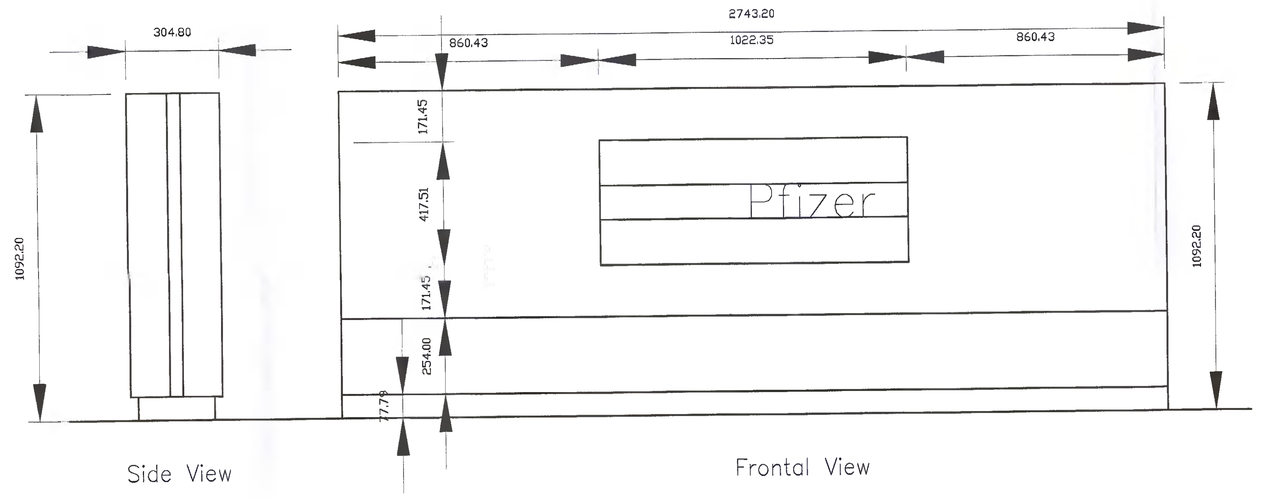

E05

SCALE: 1 : 10 @ A0

Refer to Document: Modulex Shop Drawings: Pfizer Rebranding Program V.9 Page 16–18 for details of finishes and art work

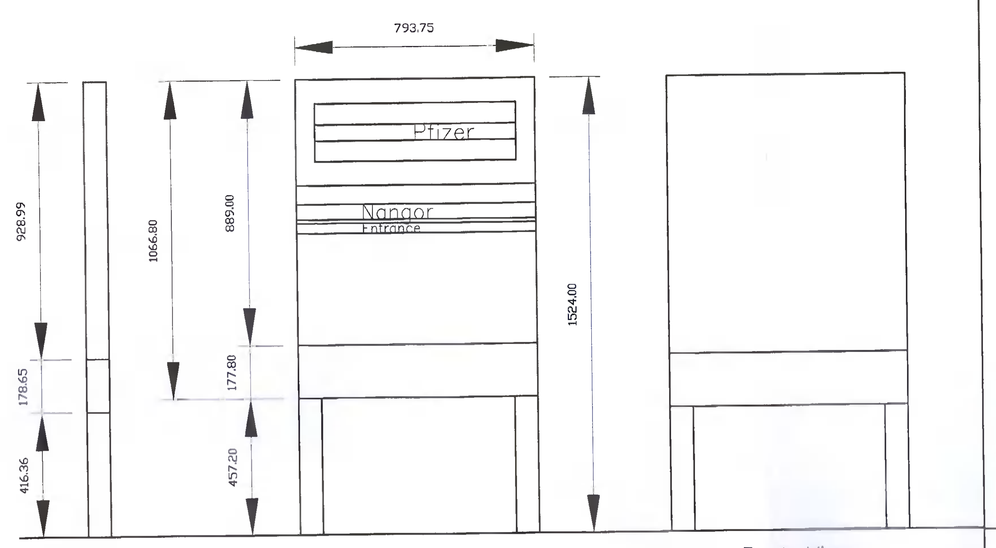

E07

SCALE: 1 : 10 @ A0

Refer to Document: Modulex Shop Drawings: Pfizer Rebranding Program V.9 Page 21–25 for details of finishes and art work

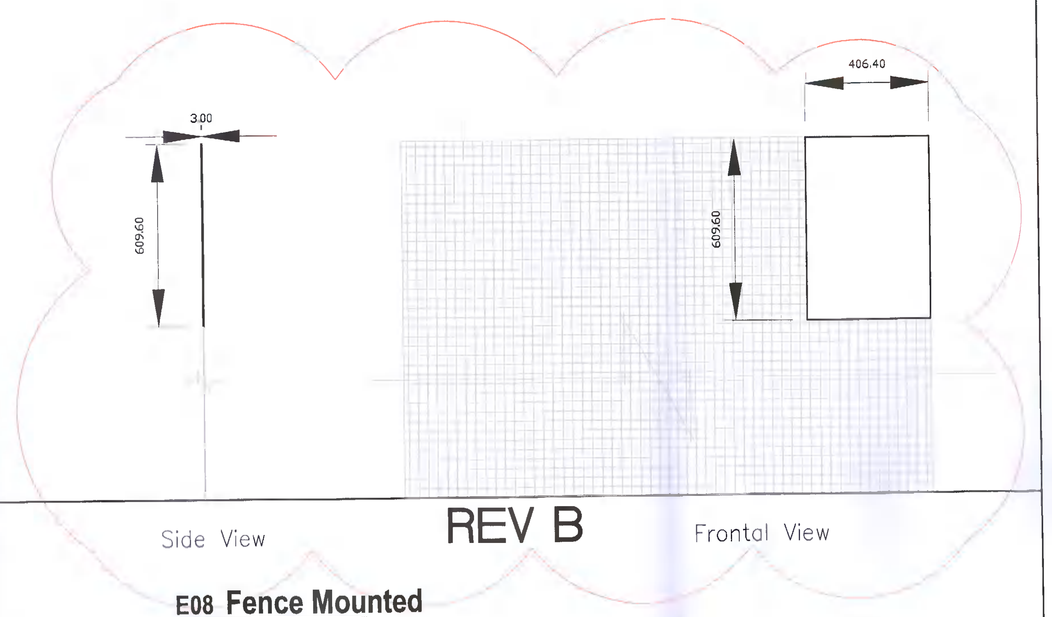

E08 Fence Mounted

SCALE: 1 : 10 @ A0

Refer to Document: Modulex Shop Drawings: Pfizer Rebranding Program V.9 Page 26 for details of finishes and art work

Pfizer

PFIZER GRANGE CASTLE,
GRANGE CASTLE BUSINESS PARK,
CLONDALKIN,
DUBLIN 22,
IRELAND.

NOTICE: THIS DRAWING HAS NOT BEEN PUBLISHED. IT IS THE PROPERTY OF PFIZER AND IS FURNISHED TO THE RECIPIENT FOR CONFIDENTIAL USE ONLY. THE RECIPIENT PROMISES AND AGREES TO RETURN THIS DRAWING UPON REQUEST AND AGREES THAT IT SHALL NOT BE REPRODUCED, COPIED, LOANED OR OTHERWISE DISPOSED OF DIRECTLY OR INDIRECTLY, NOR USED FOR ANY OTHER PURPOSE OTHER THAN THAT FOR WHICH IT IS FURNISHED

MEA McElroy Associates
ENGINEERS TO INDUSTRY
69 Lesson St. Lower, Dublin 2, D02 Y904 Tel: 6619000 E-Mail: info@mea.ie Web: www.mea.ie

REV.	DATE	DESCRIPTION	DWN	CK'D	APP.	PROJ
B	04.APR.2022	ISSUED FOR ADDITIONAL INFORMATION	DK	IMCG	MMCI	1100-000-362-21
A	2nd Dec 2021	ISSUED FOR PLANNING	DK	IMCG	MMCI	1100-000-362-21

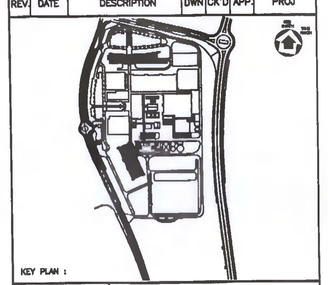

DATE: 01-04-2022

PROJECT No: 1100-000-362-21

BUILDING DETAILS: REBRANDING: EXTERNAL SIGNAGE

DRAWING TITLE: SIGNAGE DETAIL ELEVATIONS SHEET 1

SCALE	DWN	CK'D	APP.
1:10	DK	IMCG	MMCI

DWG. No. 31165/MEA/00/ASK/0032

REVISION B