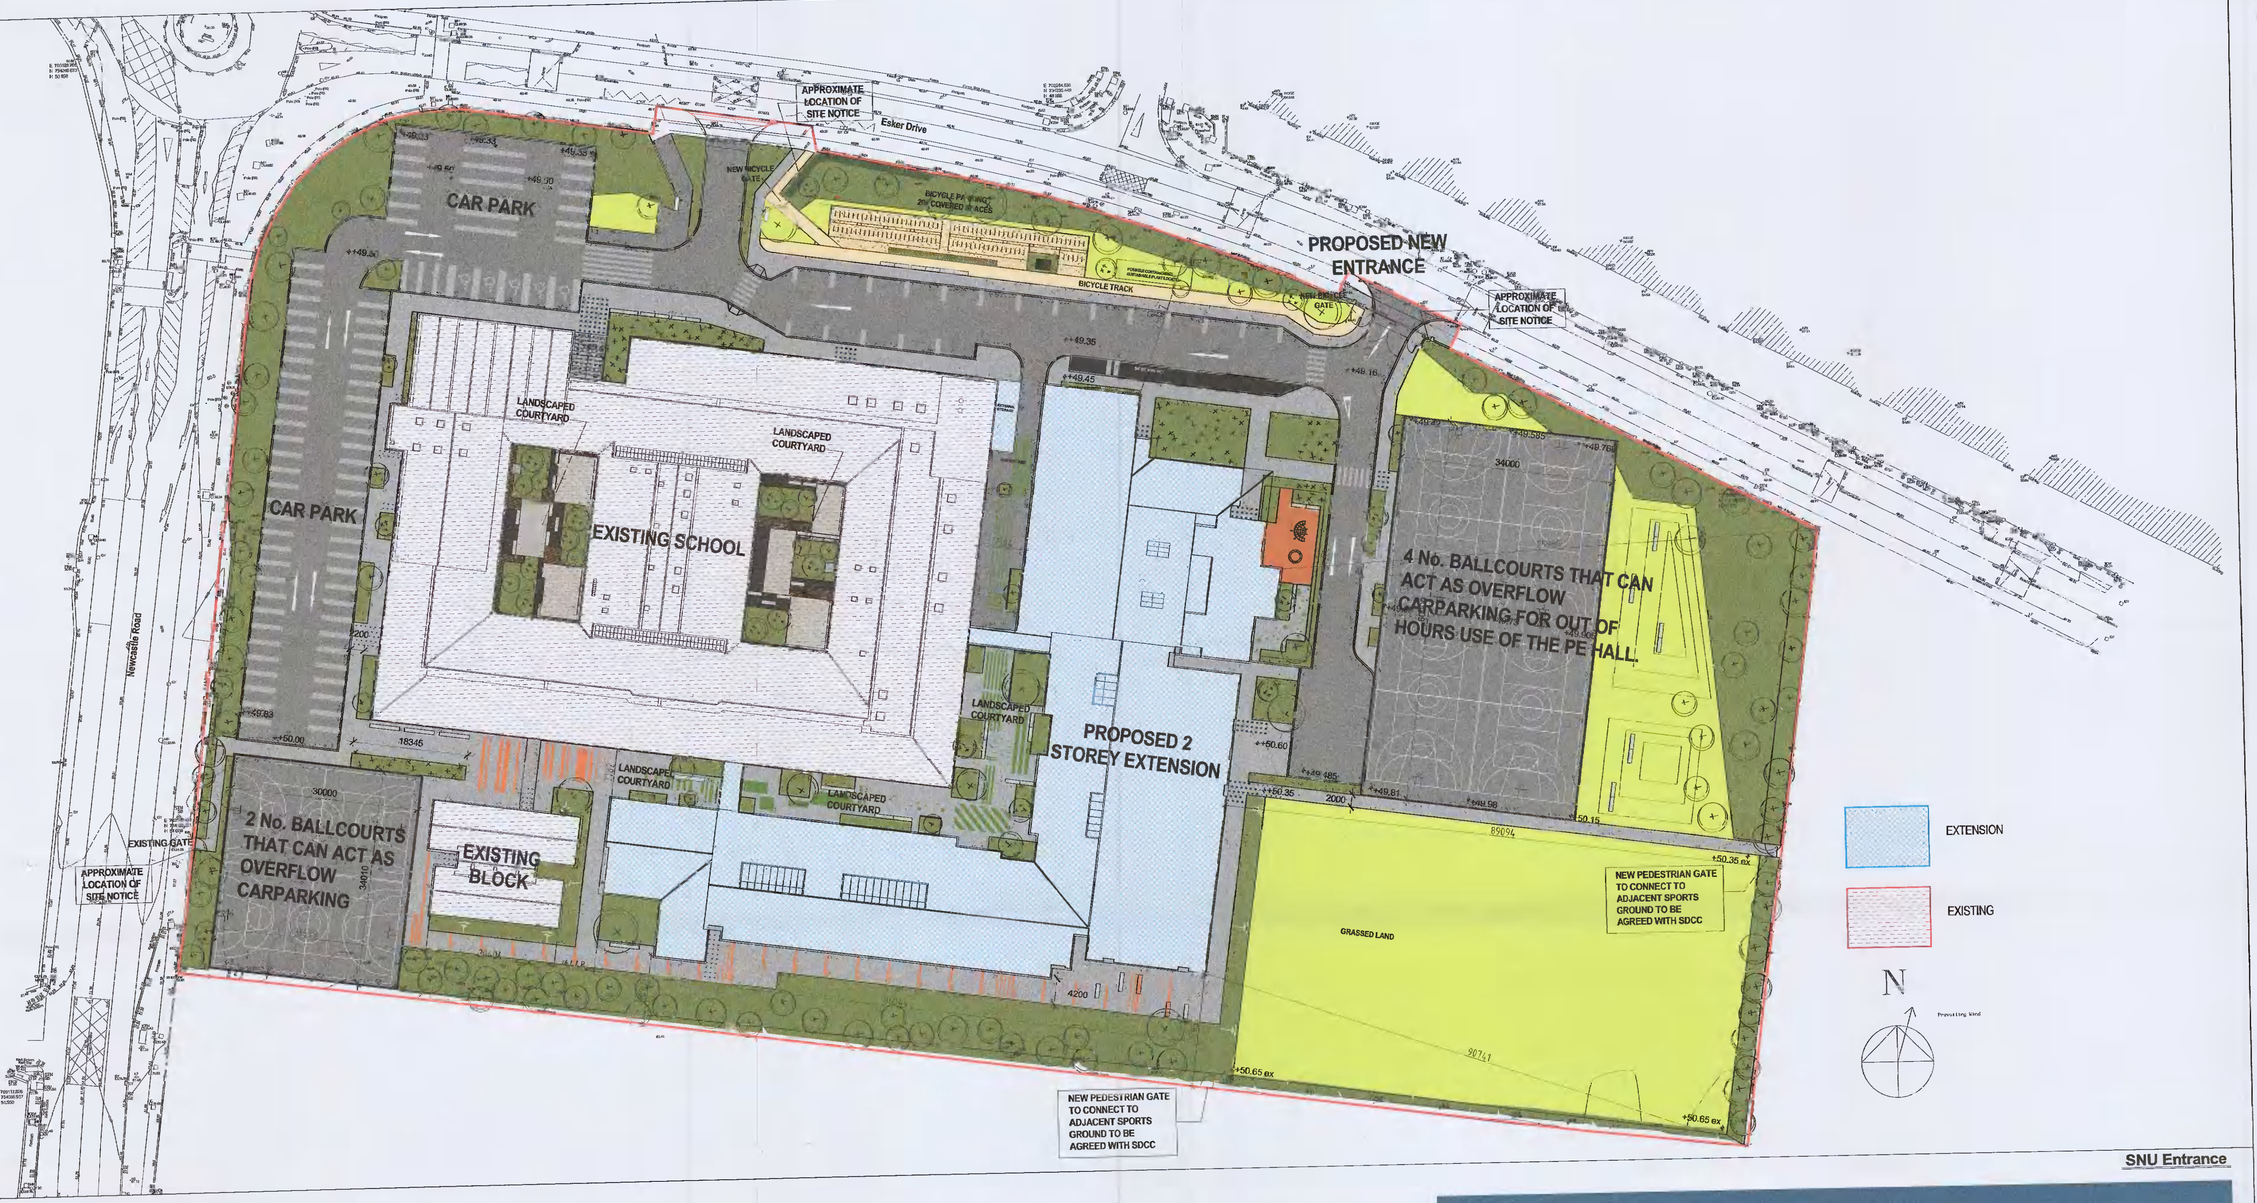


**Aerial View**

**PE Hall External View**

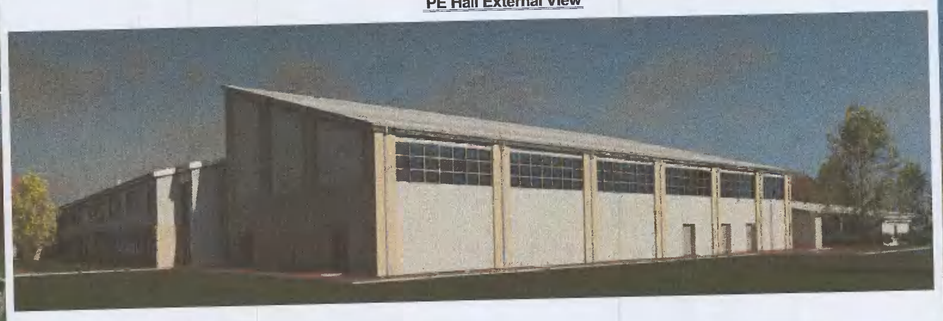

**SNU Entrance**

DO NOT SCALE - USE FIGURED DIMENSIONS ONLY - ALL DIMENSIONS TO BE CHECKED ON SITE

| REV. | DATE. | DRN BY | CKD BY | APP BY | DESCRIPTION |
|---|---|---|---|---|---|

JOB TITLE: LUCAN COMMUNITY COLLEGE

CLIENT: ETB DDL

DRAWING: SITE PLAN ( OVERALL PLAN )

WEJCHERT ARCHITECTS
23 LOWER BAGGOT STREET, DUBLIN 2, D02 K009, IRELAND
T: +353 (0)1 661 0321 E: mail@wejchert.ie W: www.wejchert.ie

| | |
|---|---|
| DWG.NO. | 025 |
| REF. | 1400-025 |
| JOB NO | 1400 |
| SCALE | 1:500 |
| REV | - |
| DATE | January 2022 |
| SIZE | A1 |
| STATUS | Planning |
| DRN BY | PD |
| CKD BY | PF |