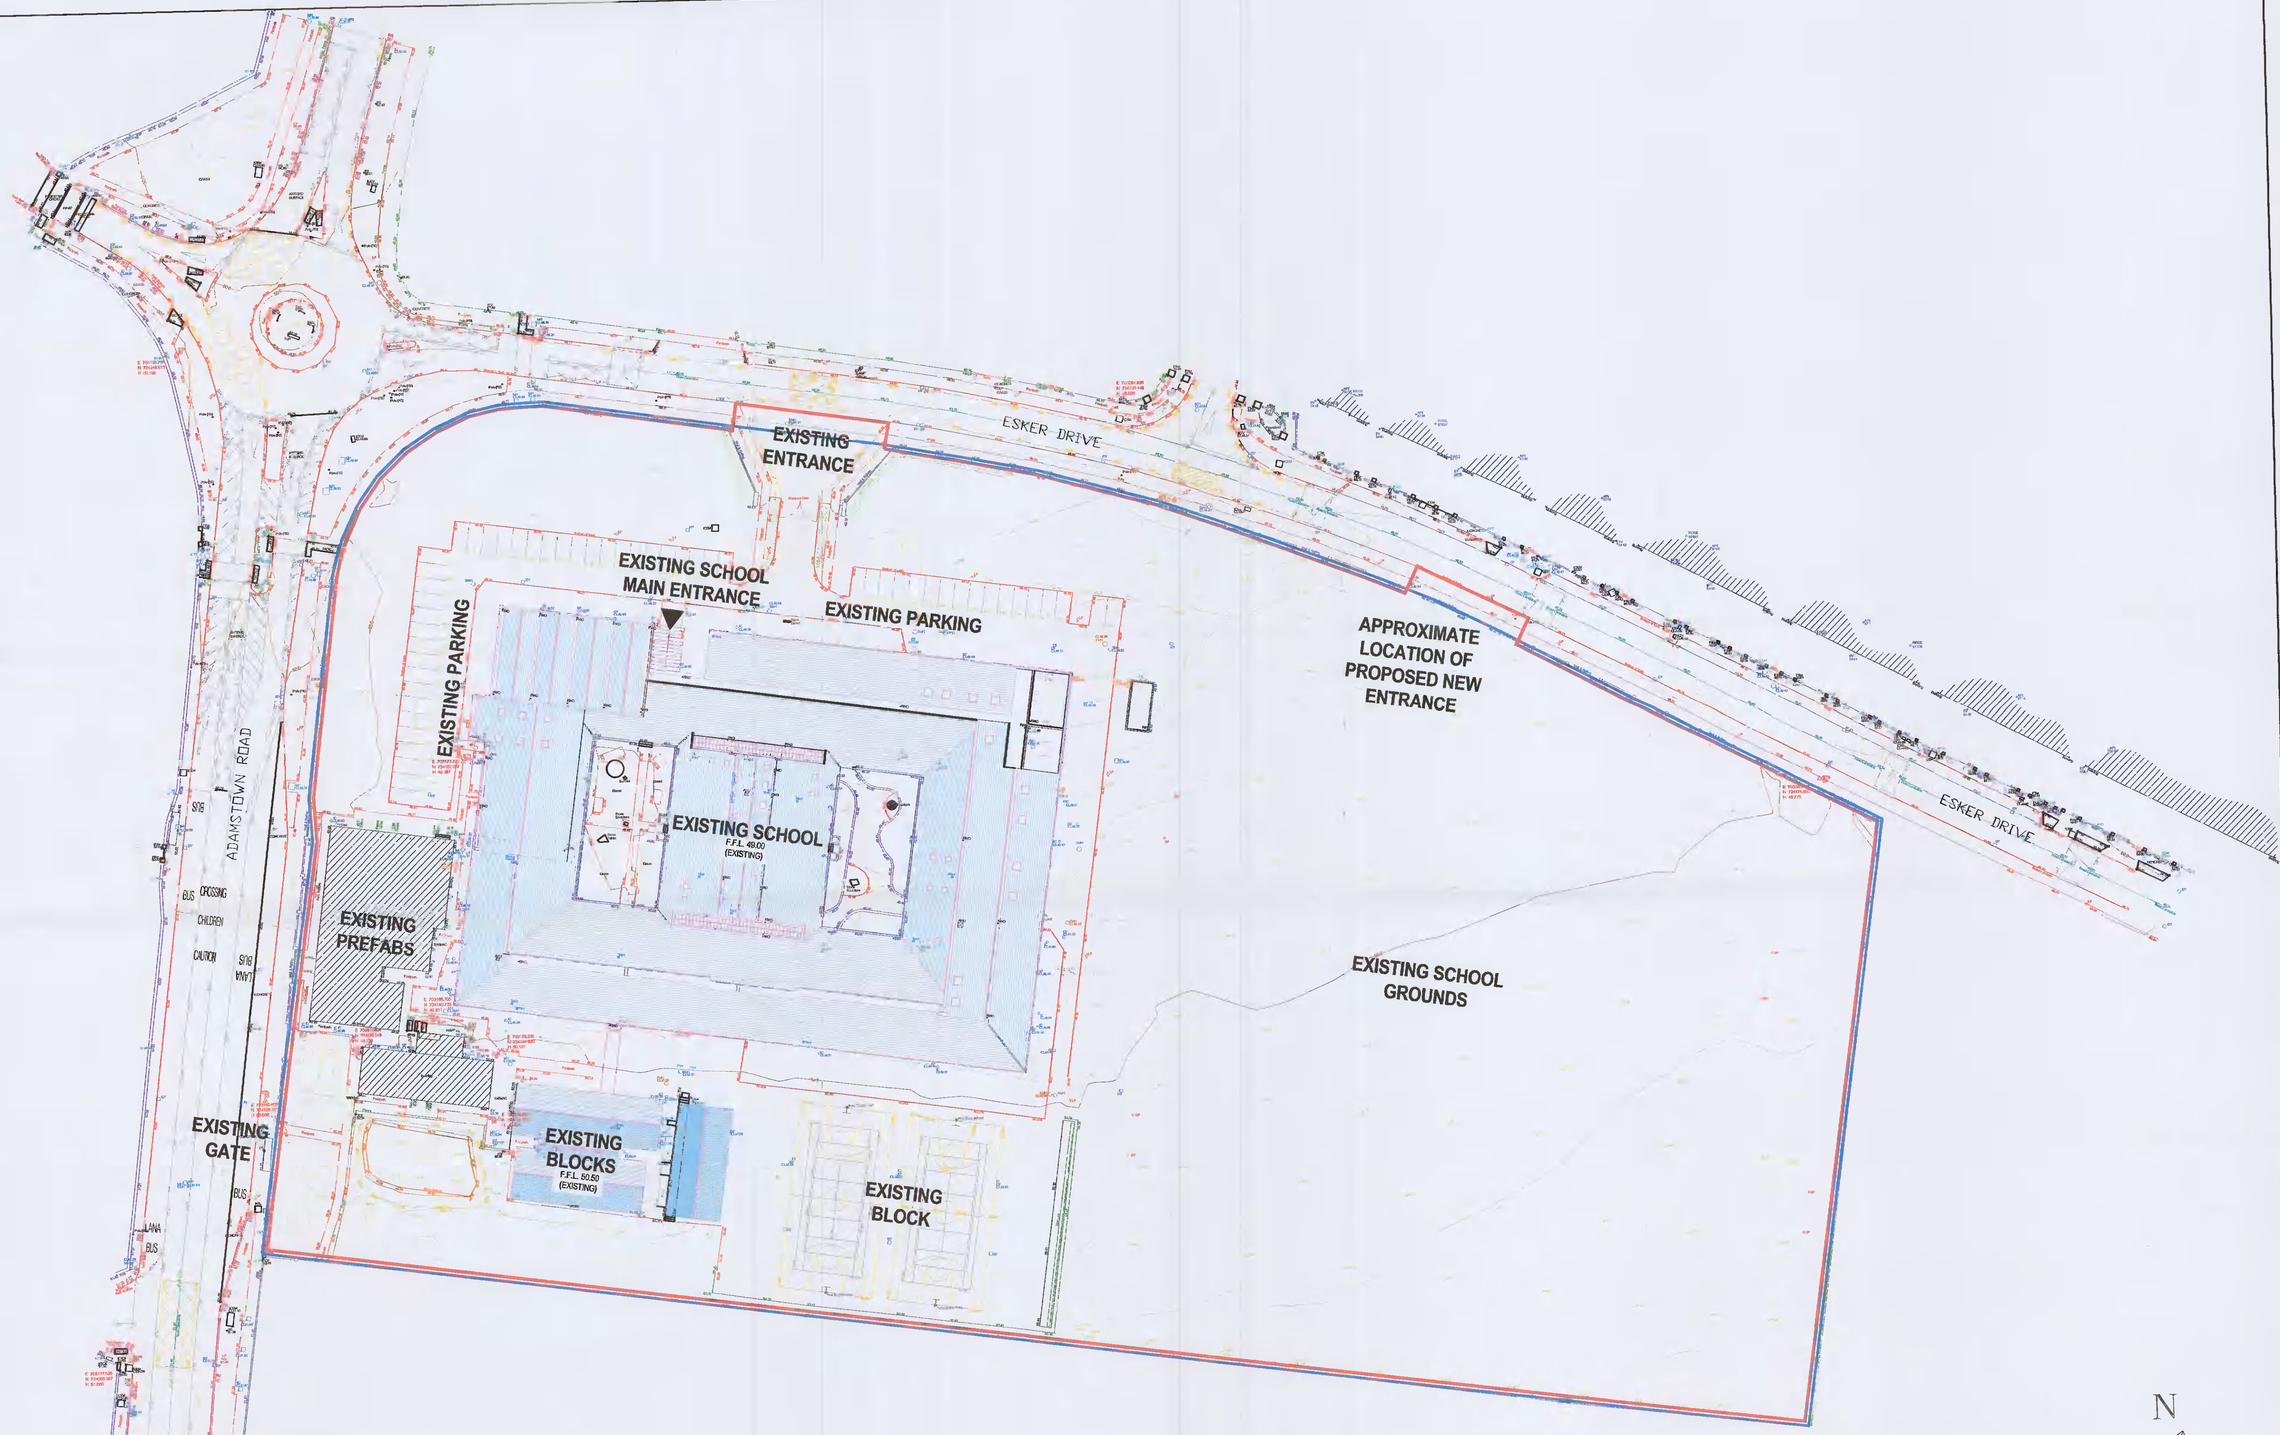

DO NOT SCALE - USE FIGURED DIMENSIONS ONLY - ALL DIMENSIONS TO BE CHECKED ON SITE

REV.	DATE.	DRN BY	CKD BY	APP BY	DESCRIPTION

JOB TITLE: LUCAN COMMUNITY COLLEDGE

CLIENT: ETB DDL

DRAWING: TOPOGRAPHICAL SURVEY

WEJCHERT ARCHITECTS
23 LOWER BAGGOT STREET, DUBLIN 2, D02 K009, IRELAND
T: +353 (0)1 661 0321 E: mail@wejchert.ie W: www.wejchert.ie

DWG NO.	027
REF.	1400-027
JOB NO	1400
SCALE	1:500
REV	-
DATE	January 2022
SIZE	A1
STATUS	Planning
DRN BY	PF
CKD BY	-