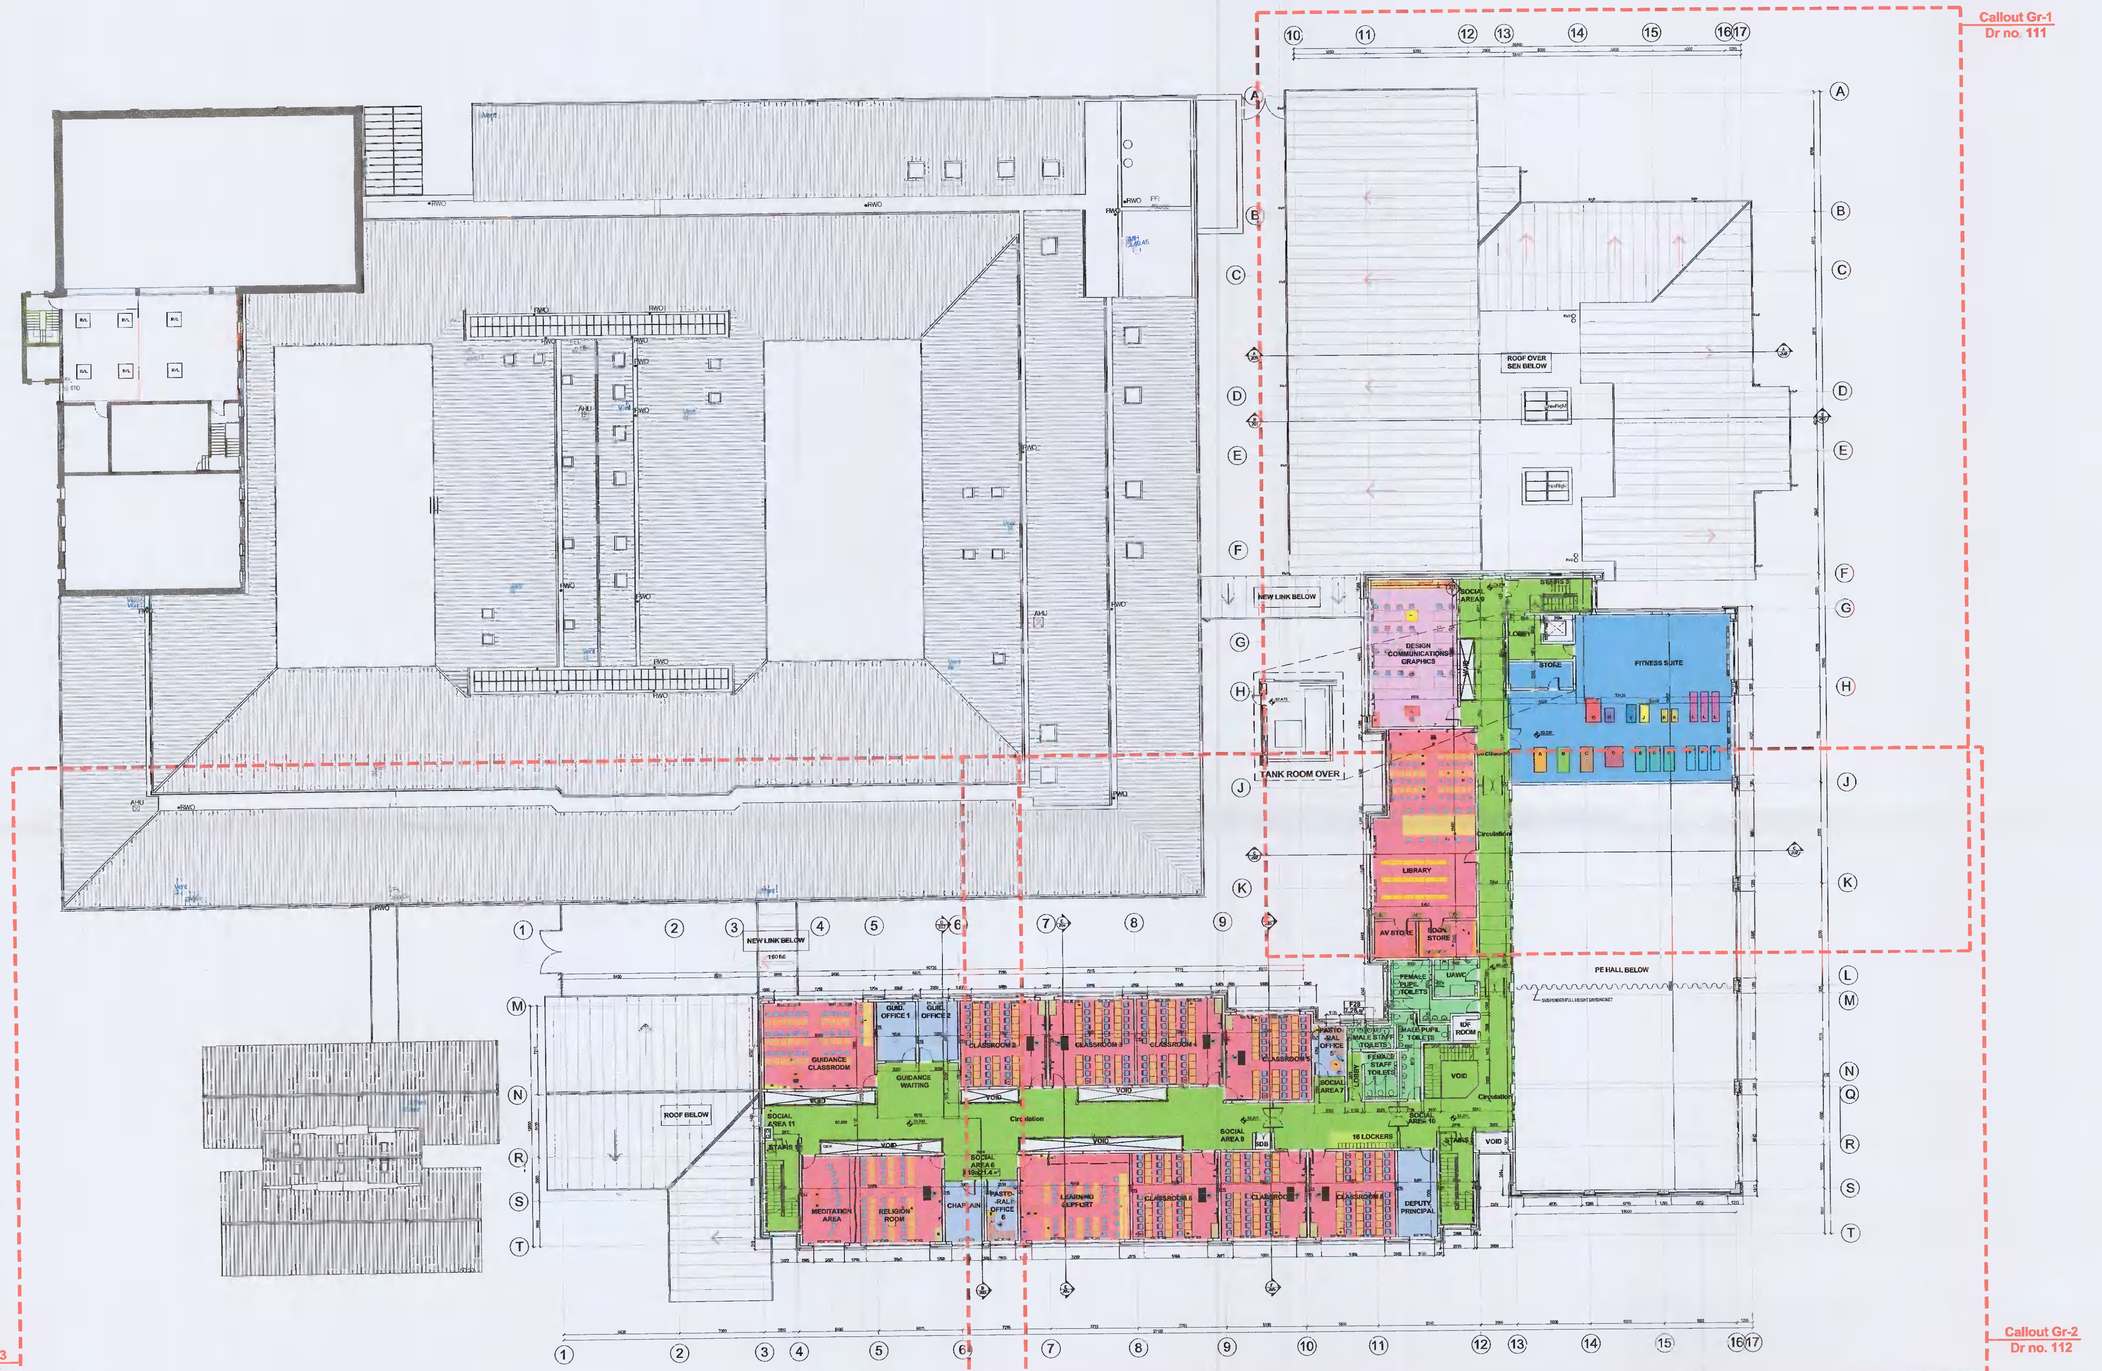

DT SCALE	-	USE FIGURED DIMENSIONS ONLY	-	ALL DIMENSIONS TO BE CHECKED ON SITE
DATE.	DRN BY	CKD BY	APP BY	DESCRIPTION

- CHANGE ROOM
- ADMINISTRATION
- CLASSROOMS
- SEN
- TECHNICAL ROOM
- STORAGE
- SPORTS FACILITIES
- CIRCULATION

JOB TITLE: LUCAN COMMUNITY COLLEGE

CLIENT: ETB DDL

DRAWING: FIRST FLOOR PLAN OF COLLEGE AND EXTENSION (Overall Plan)

WEJCHERT ARCHITECTS
23 LOWER BAGGOT STREET, DUBLIN 2, D02 K009, IRELAND
T: +353 (0)1 661 0321 E: mail@wejchert.ie W: www.wejchert.ie

DWG NO.	116
REF.	1400-116
JOB NO	1400
SCALE	1:250
REV	
DATE	Jan 2022
SIZE	A1
STATUS	Planning
DRN BY	AM
CKD BY	PF