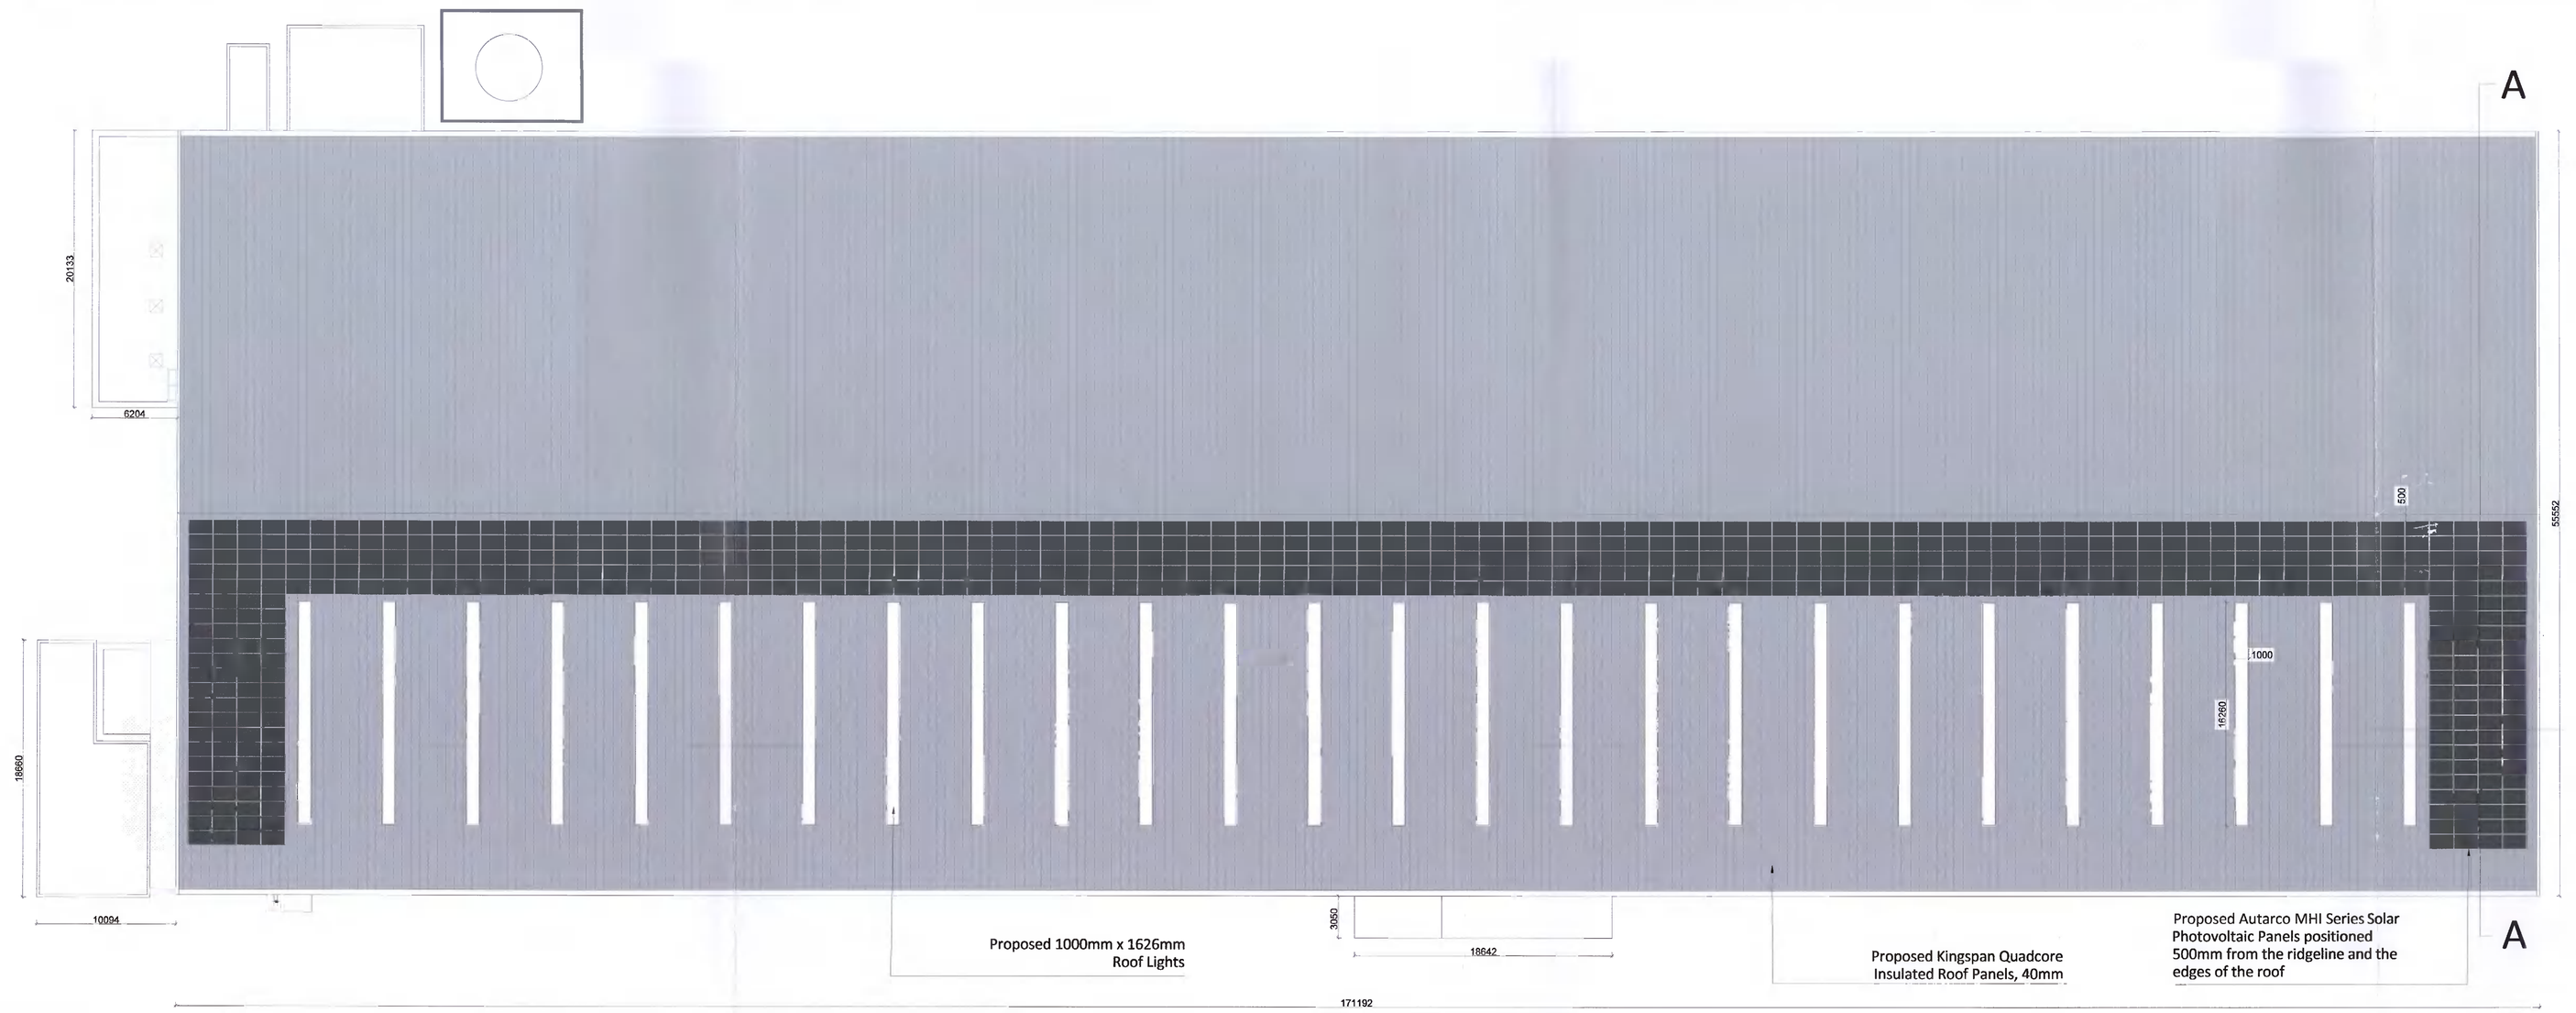

Proposed Roof Plan (Scale - 1:200 @ A0)

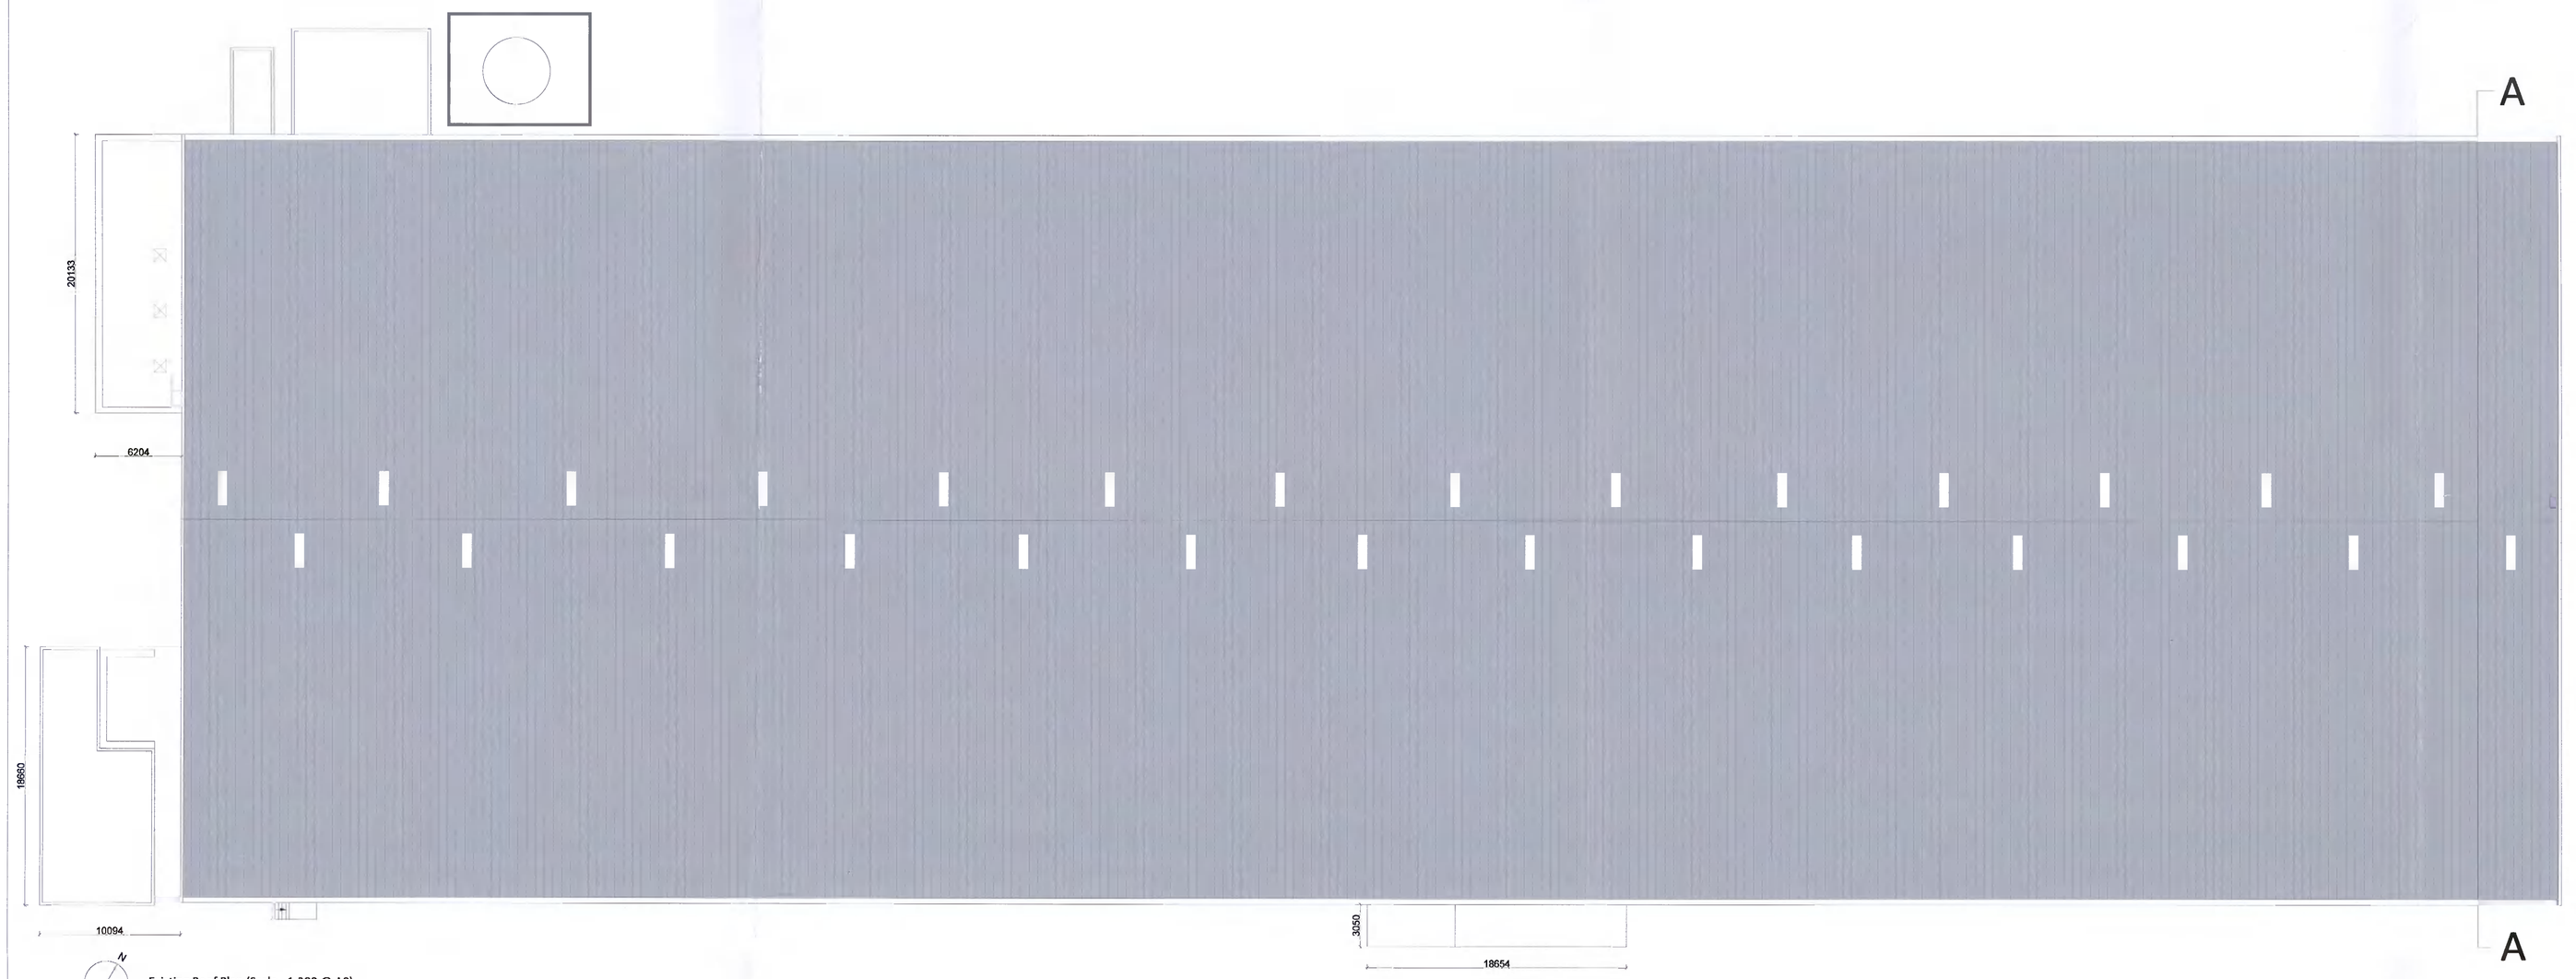

Existing Roof Plan (Scale - 1:200 @ A0)

KEY

- Solar Photovoltaic Panels
- Section Line
- Roof area to which this application relates to

Revisions

Rev No:	Date:	Revised:	Description:
-	-	-	-

KRA
VISIONARY PROJECT PARTNERS
E11a Network Enterprise Park, Kilcoole, Co. Wicklow
T +353 1 281 9158
F +353 1 819 9182
E info@kra.ie
W www.kra.ie
SOCIETY OF CHARTERED SURVEYORS IRELAND
RICS the mark of property professionalism worldwide

© Copyright

☐ Survey ☐ Design ☑ Planning ☐ DAC Application
☐ Fire Cert Application ☐ Tender ☐ Construction

CLIENT: Chadwicks Group

SITE ADDRESS: Heiton Steel, Ashfield, Naas Road, Clondalkin, Ireland.

DRAWING TITLE:

Existing & Proposed Roof Plan

SCALE: 1:200 @A0 DRAWN BY: DN

DATE: 17-02-2022 CHECKED BY: AK

DRAWING NO.	Rev
3078.01	-