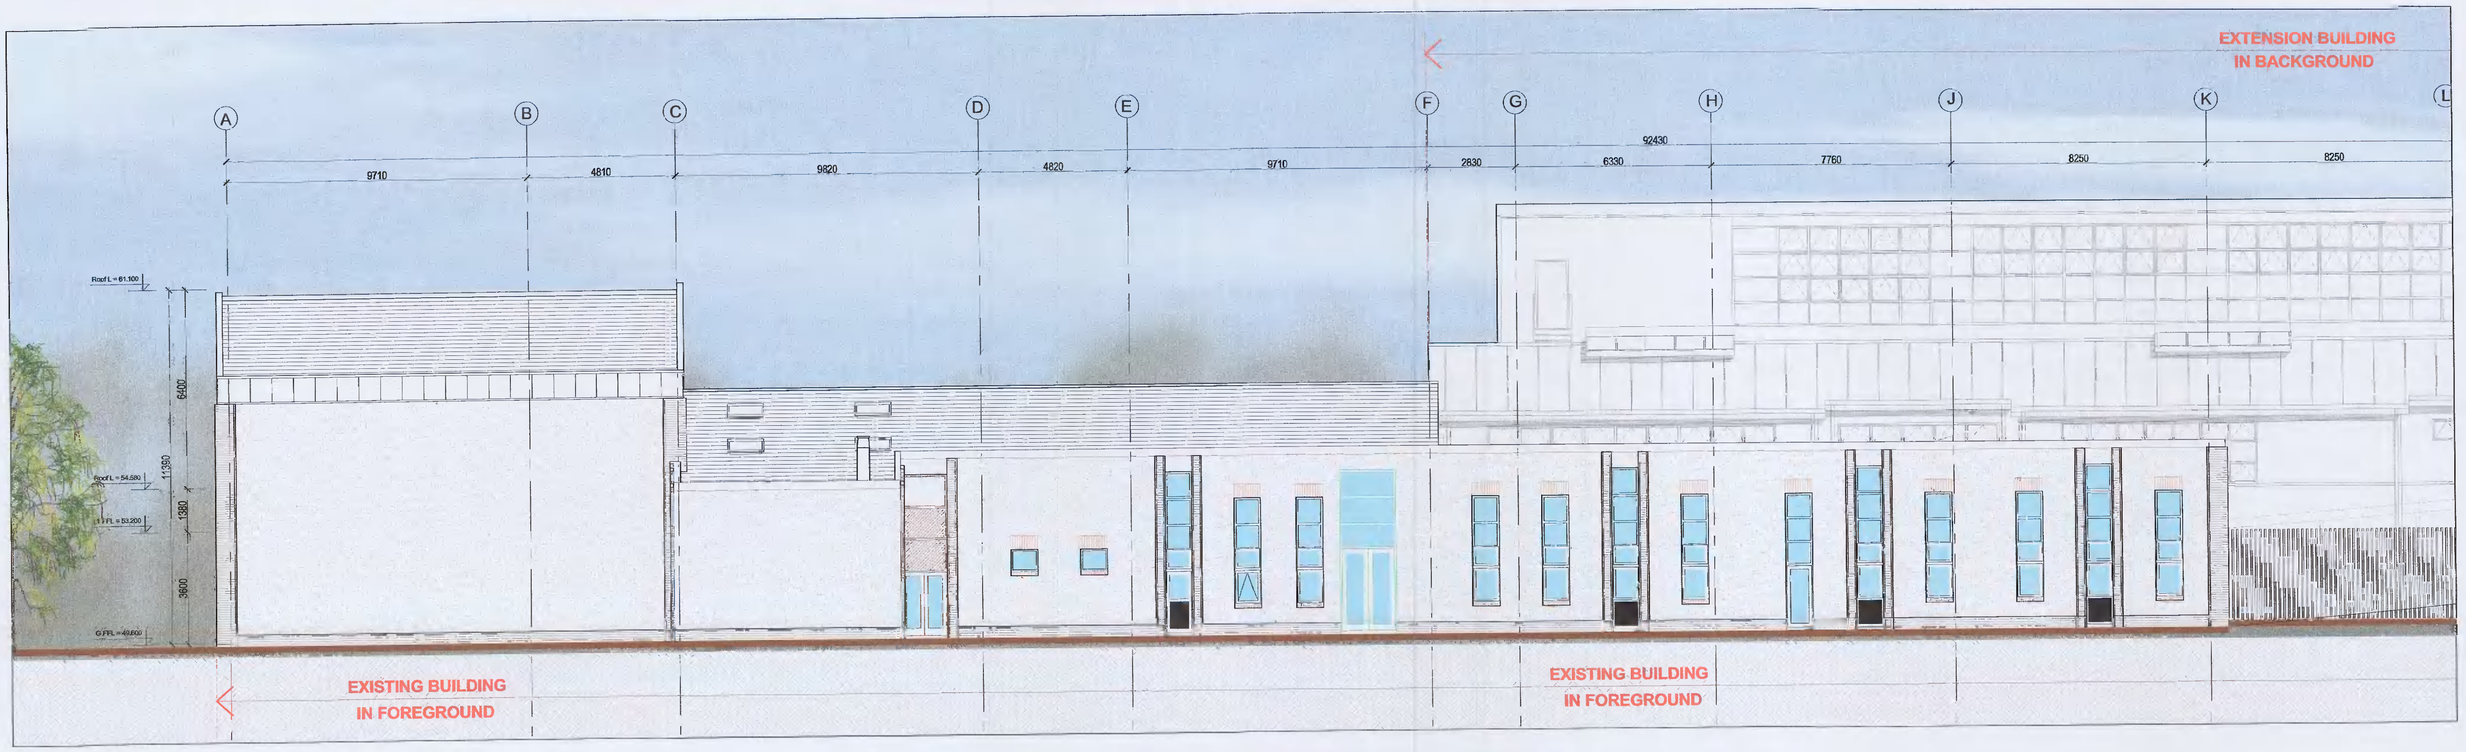

01 WEST ELEVATION (Part 1)

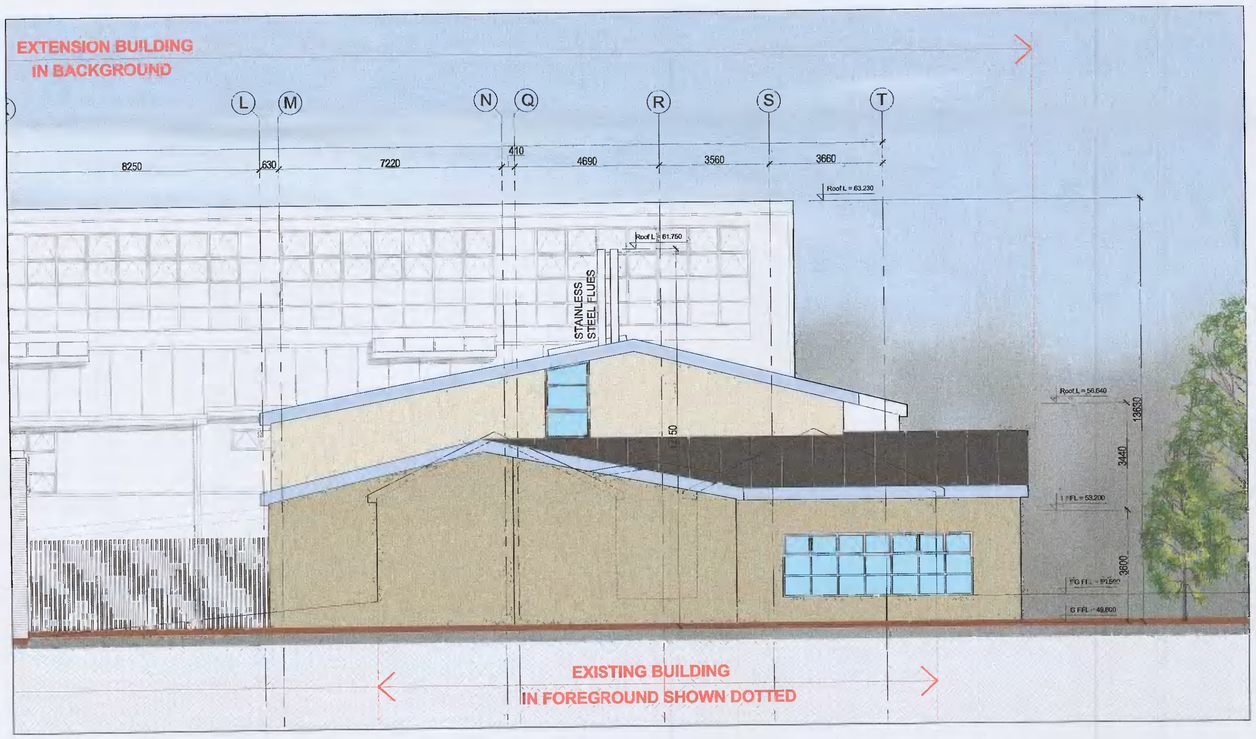

02 WEST ELEVATION (Part 2)

NOTE THIS DRAWING IS UNCHANGED FROM PREVIOUS PLANNING APPLICATION

REFERENCE NUMBER	SD17A/0164
DECISION ORDER	0794
FINAL GRANT ORDER	0952

DO NOT SCALE - USE FIGURED DIMENSIONS ONLY - ALL DIMENSIONS TO BE CHECKED ON SITE

REV.	DATE.	DRN BY	CKD BY	APP BY	DESCRIPTION

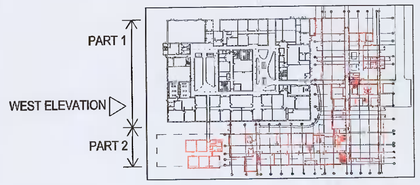

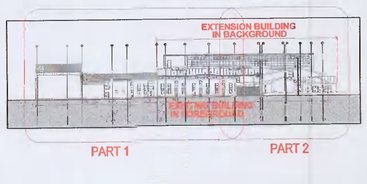

JOB TITLE: LUCAN COMMUNITY COLLEGE

CLIENT: ETB DDL

DRAWING: ELEVATION (Sheet 3 of 4)

WEJCHERT ARCHITECTS
23 LOWER BAGGOT STREET, DUBLIN 2, D02 K009, IRELAND
T: +353 (0)1 661 0321 E: mail@wejchert.ie W: www.wejchert.ie

DWG NO.	152
REF.	1400-152
JOB NO	1400
SCALE	1:100
REV	-
DATE	January 2022
SIZE	A1
STATUS	Planning
DRN BY	AM
CKD BY	PF