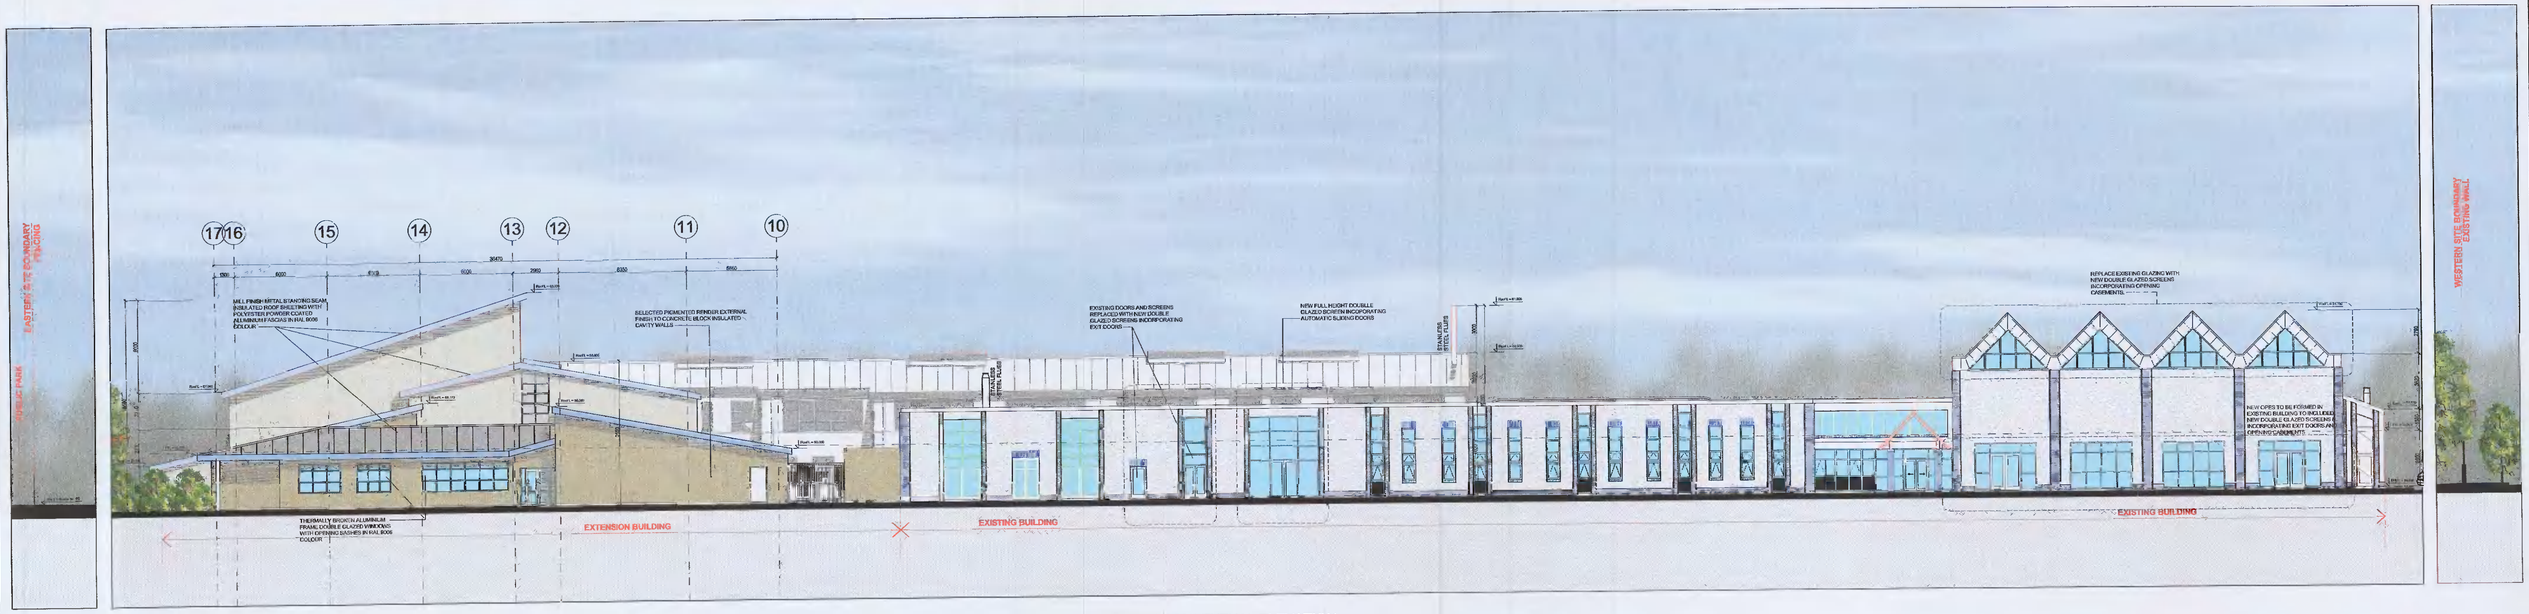

01 NORTH CONTEXTUAL ELEVATION

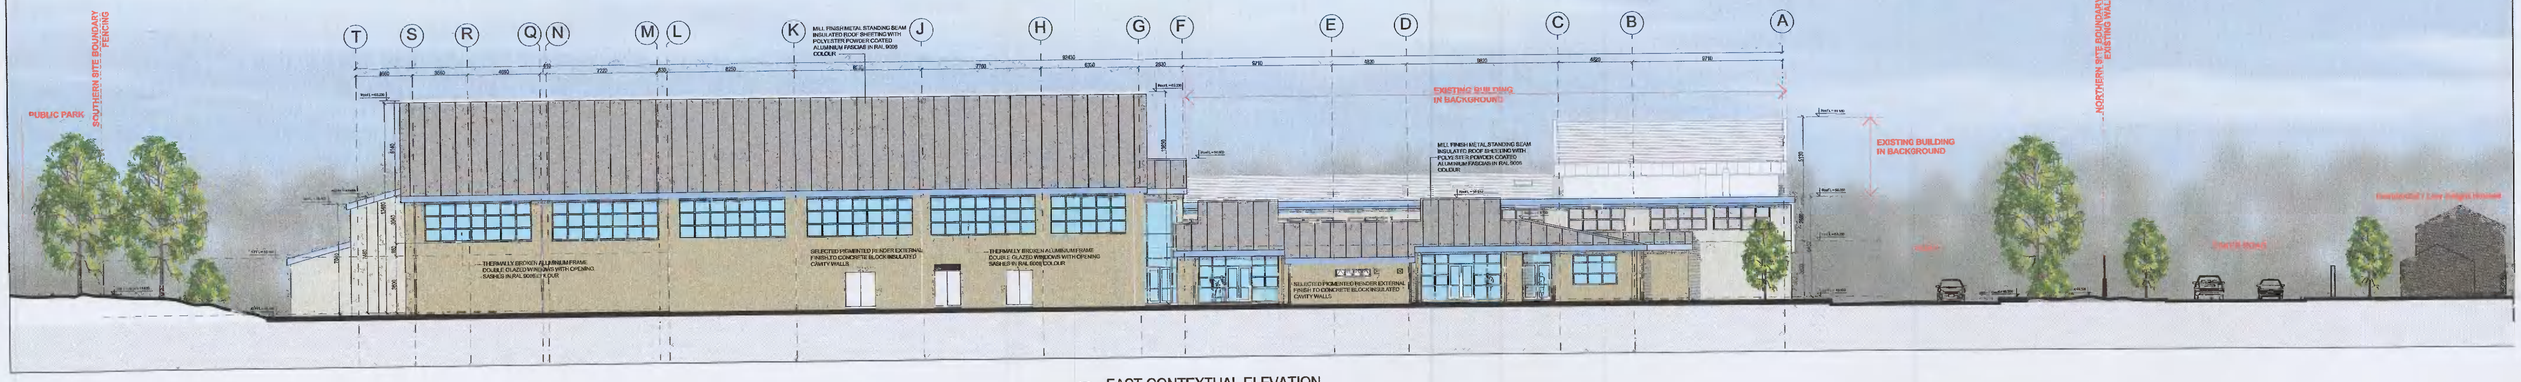

02 EAST CONTEXTUAL ELEVATION

NOTE THIS DRAWING IS UNCHANGED FROM PREVIOUS PLANNING APPLICATION
REFERENCE NUMBER SD17A/0164
DECISION ORDER 0794
FINAL GRANT ORDER 0952

DO NOT SCALE - USE FIGURED DIMENSIONS ONLY - ALL DIMENSIONS TO BE CHECKED ON SITE

REV.	DATE.	DRN BY	CKD BY	APP BY	DESCRIPTION

JOB TITLE: LUCAN COMMUNITY COLLEGE
CLIENT: ETB DDL
DRAWING: CONTEXTUAL ELEVATIONS

WEJCHERT ARCHITECTS
23 LOWER BAGGOT STREET, DUBLIN 2, D02 K009, IRELAND
T: +353 (0)1 661 0321 E: mail@wejchert.ie W: www.wejchert.ie

DWG .NO.	154
REF.	1400-154
JOB NO	1400
SCALE	1:200
REV	-
DATE	January 2022
SIZE	A1
STATUS	Planning
DRN BY	AM
CKD BY	PF