PROPOSED FLOOR FLOOR	38 m2
EXISTING FLOOR AREA	71 m2
TOTAL FLOOR AREA	109m2

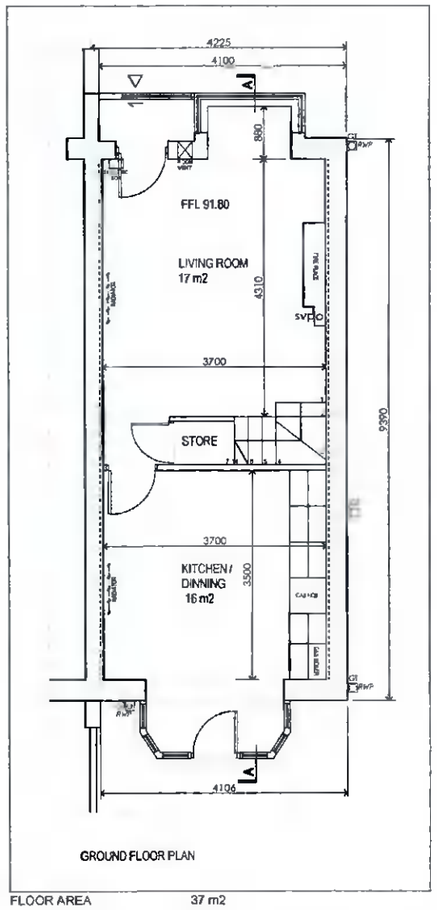

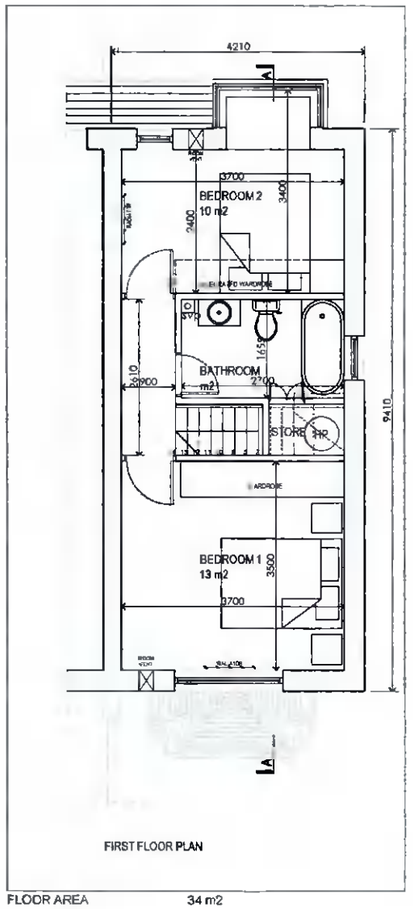

EXISTING FLOOR PLANS scale1:100 @ A3

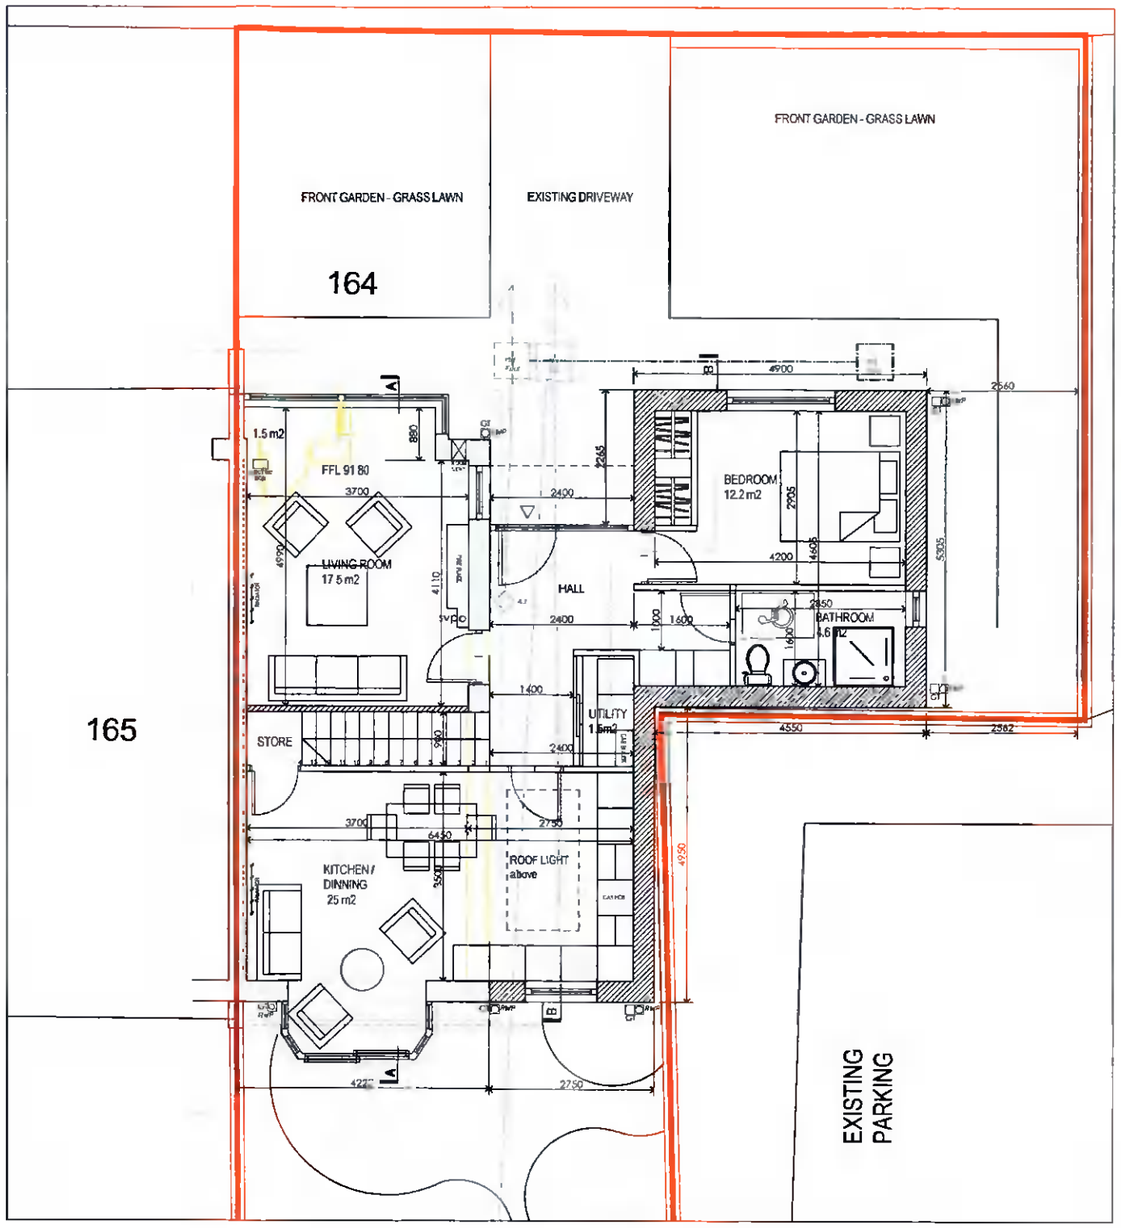

PROPOSED GROUND FLOOR PLAN scale1:100 @ A3

N

LEGEND.
PROPOSED WALLS OF EXTENSIO
DEMOLITIONS
EXISTING EXTERNAL WALLS

NOTES
1. DO NOT SCALE FROM DRAWING. USE FIGURED DIMENSIONS ONLY. ANY DISCREPANCIES TO BE REPORTED TO THIS OFFICE
2. ALL DIMENSIONS TO BE CHECKED ON SITE
3. ANY OTHER DISCREPANCIES MUST BE REPORTED IMMEDIATELY TO THIS OFFICE
4. PLANNING DRAWINGS HAVE INSUFFICIENT INFORMATION FOR CONSTRUCTION

DAREK TAR MRIAI
ARCHITECT
5 Darley Court, Palatine Square, off Arbour Hill, Stoneybatter, Dublin 7. IE
email: darek.tar.ie@gmail.com

Issue:	PLANNING	
Rev.	Description	Date

Client: DEIRDRE FARRELL		Scale: 1:100 @ A3	Plotted: 2022
		Drawn By: DT	Date: 2022
Project: HOUSE EXTENTION AT 164 Woodfield, Scholarstown, Dublin 16, D16 E0P2		Checked By: DT	Date: 2022
		Issue: PLANNING	Revision:
Title: EXISTING AND PROPOSED FLOOR PLANS		Drawing No: 22-DF-PL-003	