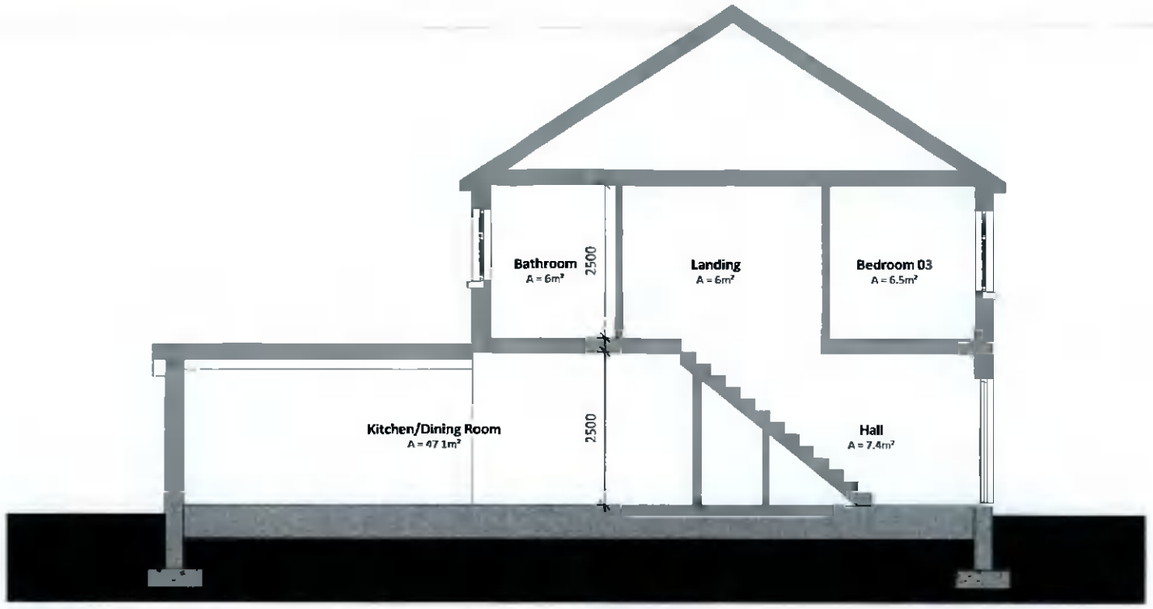

1 Existing Section A-A
1 : 100

2 Existing Section B-B
1 : 100

Existing Sections

Legend			
	Extent of Proposed Works		Foul Water Drainage
	Walls	AJ	Foul Water AJ
	Site Boundary		
	Surface Water Drainage		
AJ	Rainwater AJ		
	Rainwater Gutter		

Notes on Finishes

External wall to be brick finish to match existing
Windows and doors to be PVC to match existing
Concrete roof tiles to match the main roof
Rainwater goods to be black PVC to match existing

Area Schedule

Existing Site Area = 225 m²
Existing Total Floor Area = 118.3 m²
Proposed Extension Area = 9.4 m²
Proposed Total Floor Area = 127.7 m²

Revision Description	Date	Rev. No.	Issued by
For Planning	13.03.2022	P01	AQ

Figured dimensions only to be used. This drawing is copyright of O'Mahony Pike Architects Ltd. All information is shared as per approved use in accordance with ISO19650-2:2018, Table 5 Standard Codes for Suitability of Models and Documents and the BEP.
If the 'Status' field is empty, this information has been shared at S0 WIP.

Quinn Architectural Design Services
Planning Applications
Extension & Renovation
Presentation
Visualisation
Anthony Quinn
BSc. Hons Arch Tech
25 Elmcastle Green
Tallaght, Dublin 24
+353 858198266
aquinn.ads@gmail.com

Project No.: 2206
Project Lead: -
Drawn By: AQ
Job No.: 2206
Purpose: Planning

Scale 1:100 @ A3
Date Printed: 13 03 2022
Current Rev.: P01

Project: Extension & Renovation
Location: 2 Birchview Rise, Kilnamanagh
Client: Chris McCreevey

Drawing Title: Existing Sections
Drawing No.: DR-A-0003