A0

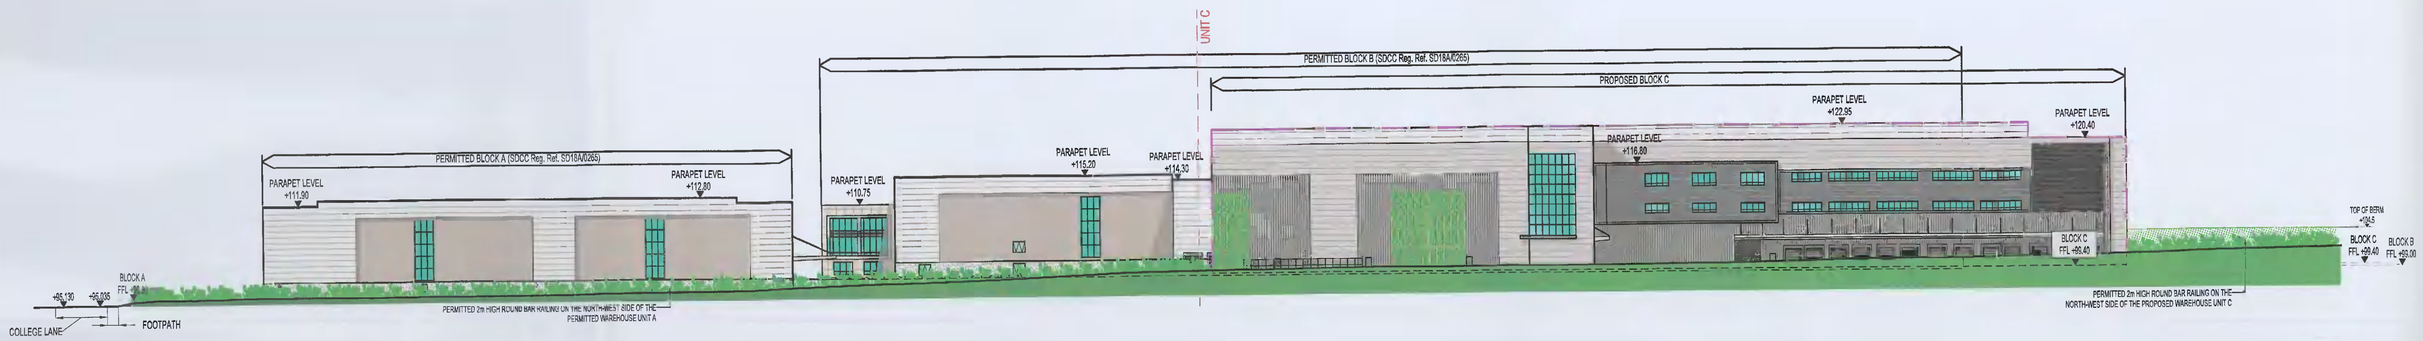


ELEVATION A-A
SCALE 1:500

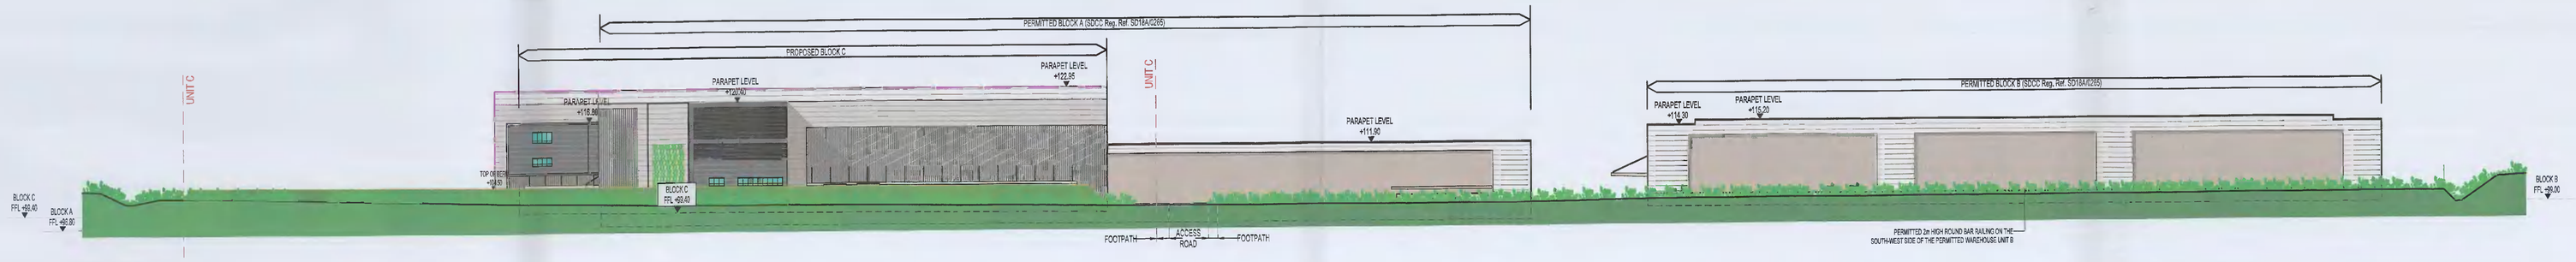


ELEVATION B-B
SCALE 1:500

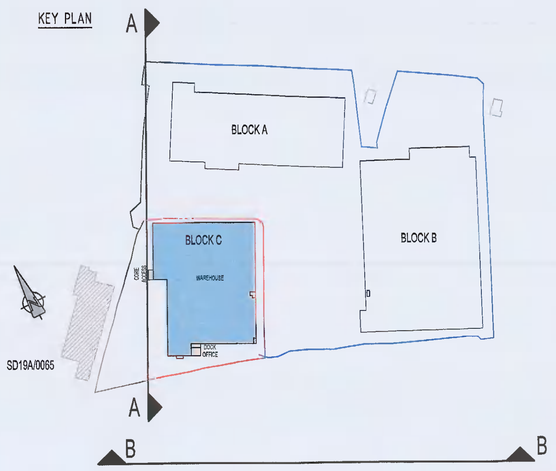


| Rev. | Date | By | Chk. | App. | Revision |
|---|---|---|---|---|---|
| PL8 | 30-03-2023 | TK | PK | PK | ISSUED FOR PLANNING ALTERATION |

Drawing Status
PLANNING ALTERATION (PROPOSED)

Job Title
DEVELOPMENT AT SITE C,
COLLEGE LANE, GREENOGUE
RATHCOOLE
CO. DUBLIN

Drawing Title
CONTIGUOUS ELEVATIONS – Proposed

Architect/Client
JORDANSTOWN PROPERTIES LTD


KAVANAGH BURKE
CONSULTING ENGINEERS
Tel. 01 - 450 0694
Fax. 01 - 428 4340
Email. pkavanagh@kavanaghburke.ie
Unit C3, Calmount Pk.
Ballymount,
Dublin 12.


| Drn. | Checked | Approved |
|---|---|---|
| TK | PK | PK |

| Scale | Date |
|---|---|
| 1:500 | MARCH 2022 |

| Job No. | Drawing No. | Rev. |
|---|---|---|
| D1658 | GA-A09 P | PL6 |