A0

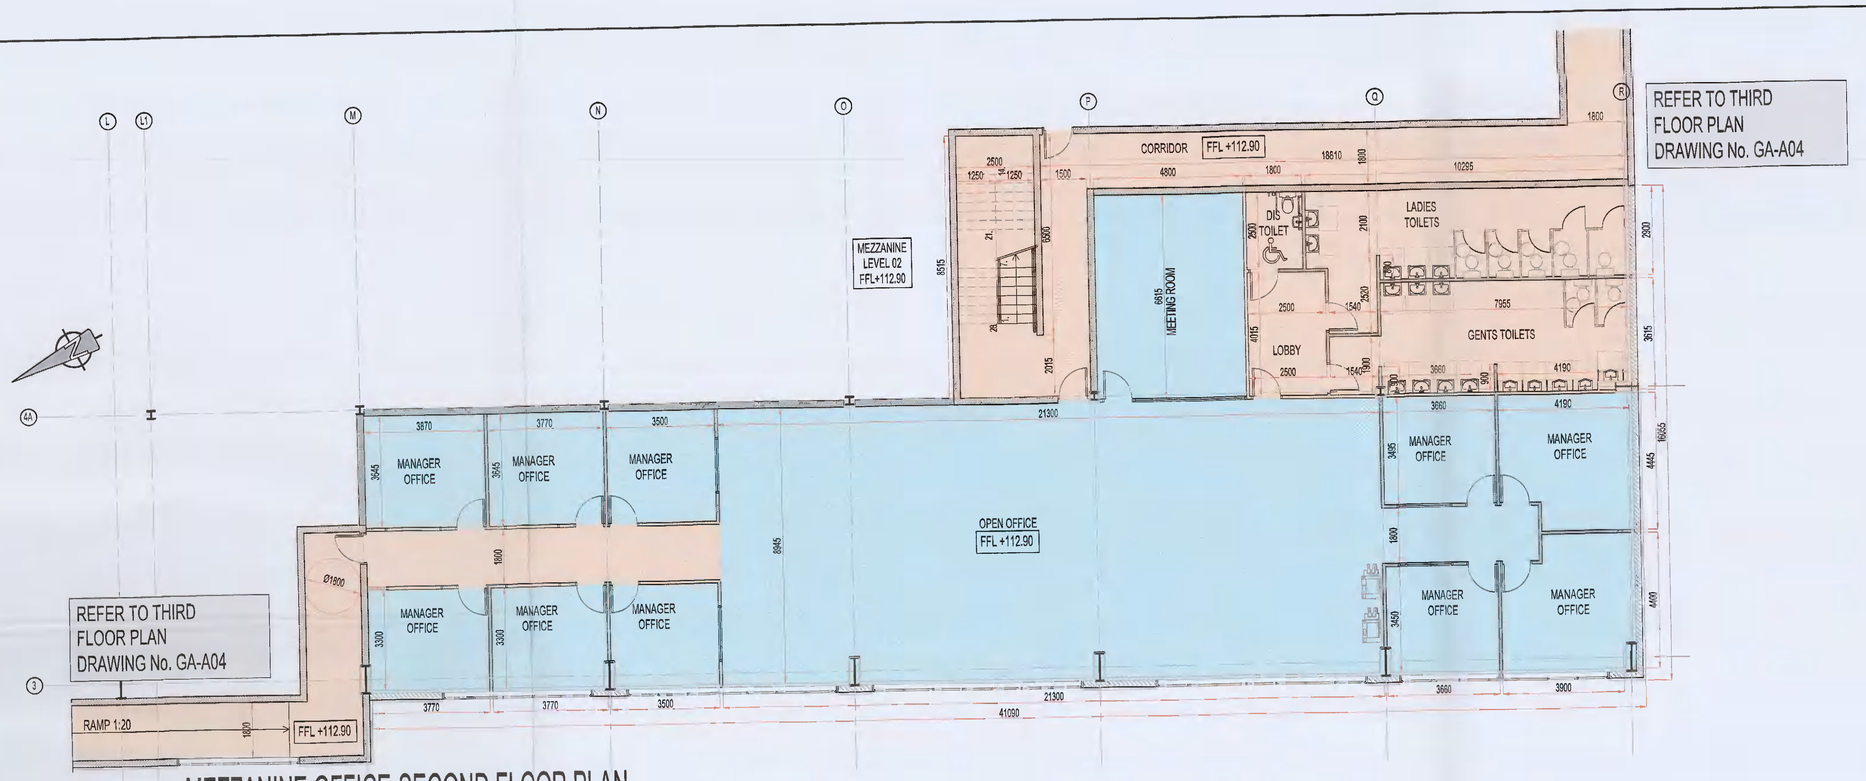

MEZZANINE OFFICE-SECOND FLOOR PLAN

SCALE 1:100

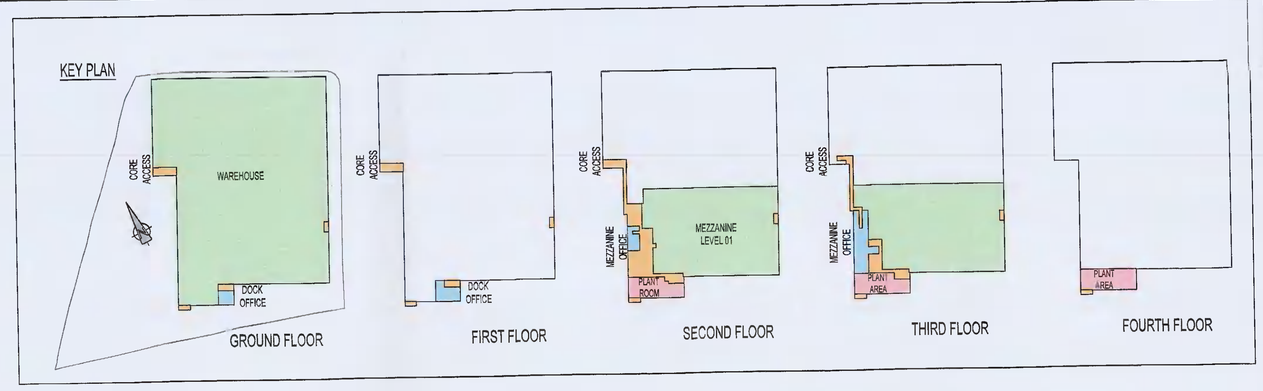

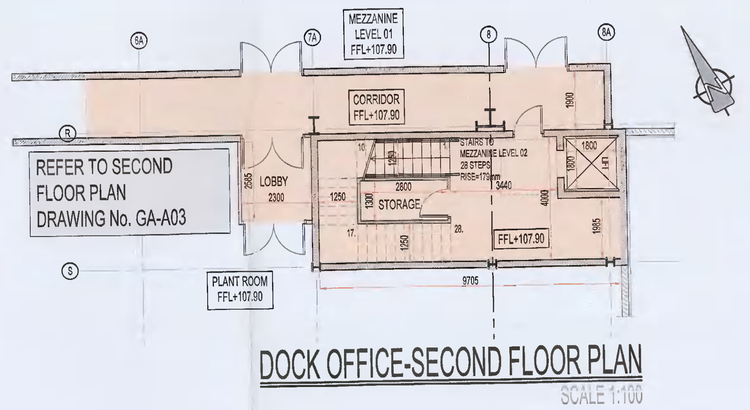

DOCK OFFICE-SECOND FLOOR PLAN

SCALE 1:100

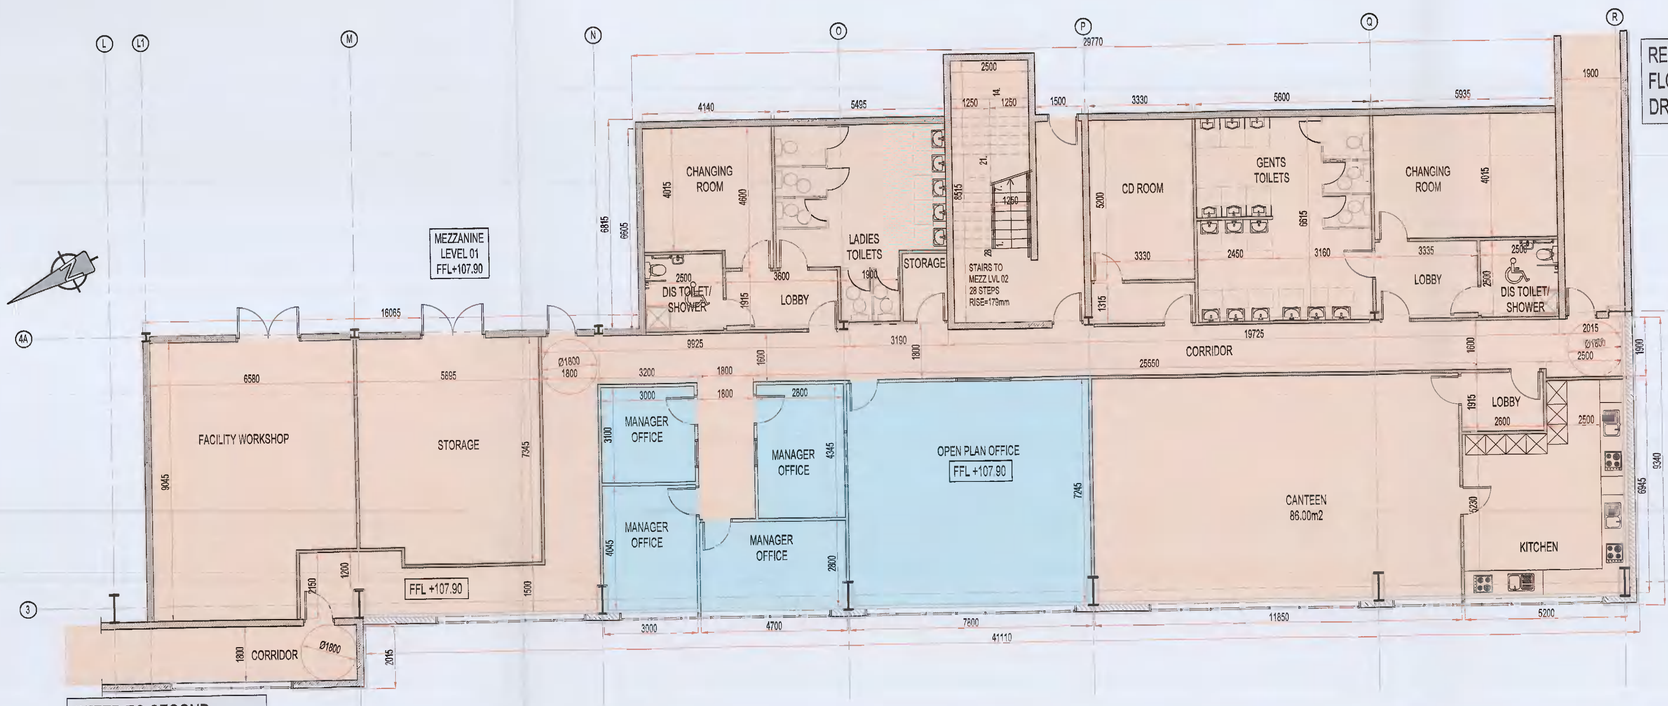

MEZZANINE OFFICE-FIRST FLOOR PLAN

SCALE 1:100

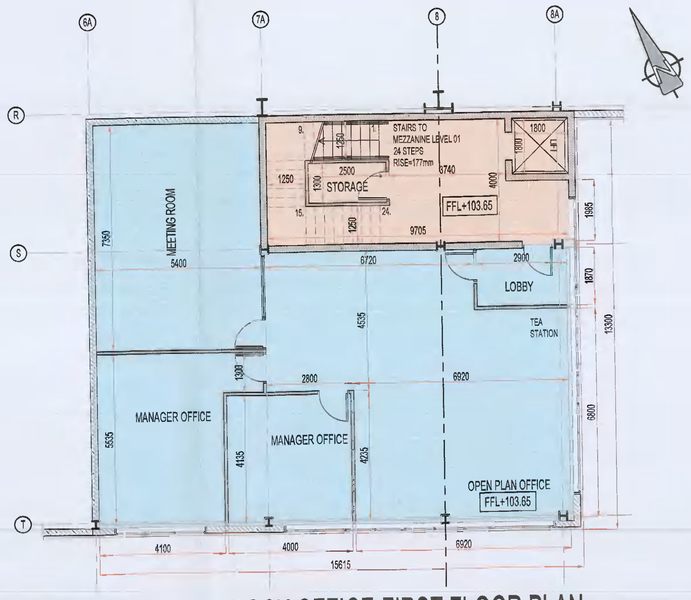

DOCK OFFICE-FIRST FLOOR PLAN

SCALE 1:100

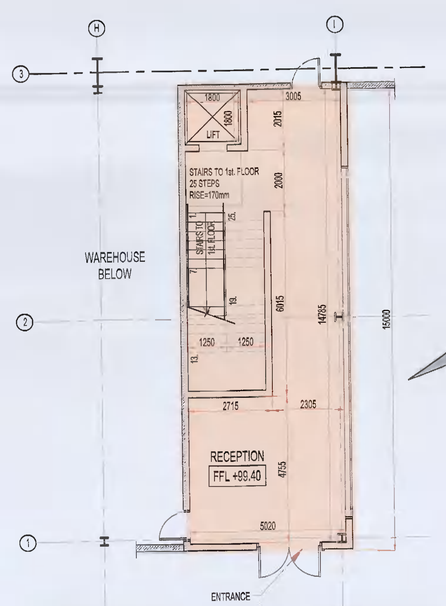

CORE ACCESS-GROUND FLOOR PLAN

SCALE 1:100

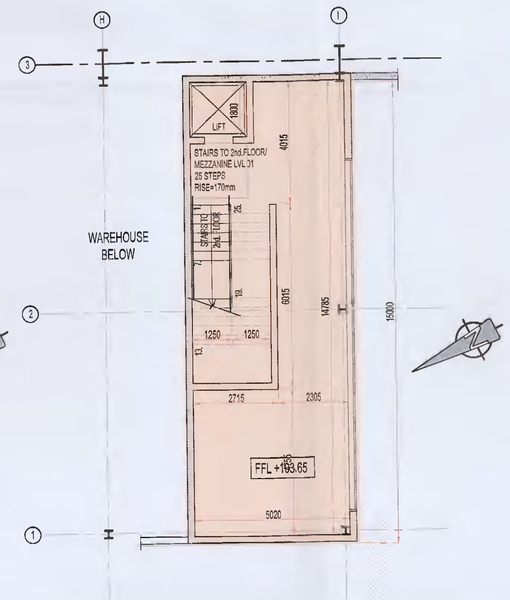

CORE ACCESS-FIRST FLOOR PLAN

SCALE 1:100

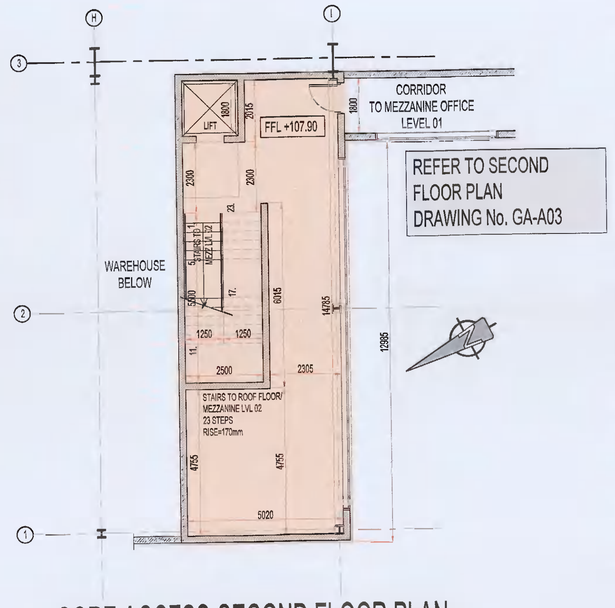

CORE ACCESS-SECOND FLOOR PLAN

SCALE 1:100

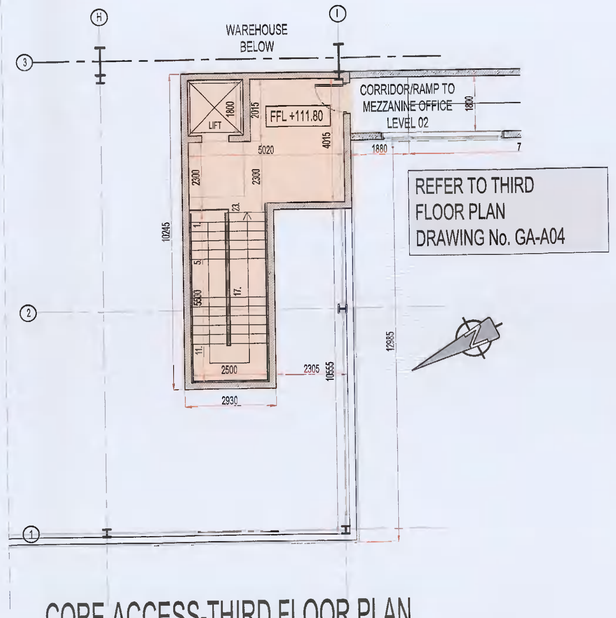

CORE ACCESS-THIRD FLOOR PLAN

SCALE 1:100

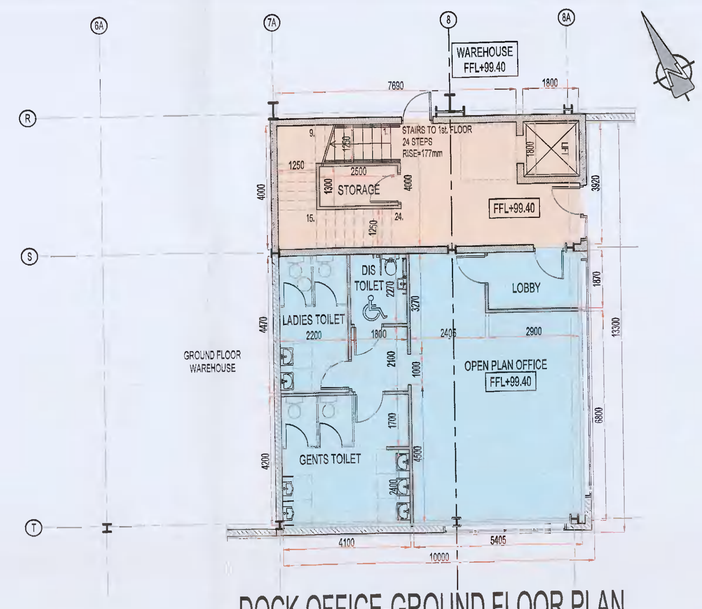

DOCK OFFICE-GROUND FLOOR PLAN

SCALE 1:100

REFER TO DRAWINGS No. GA-A01/GA-02/GA-A/GA-A04 FOR OVERALL FLOOR PLANS

PERMITTED DRAWING
(PROVIDED FOR RECORD PURPOSES ONLY)
SDCC GRANTED PLANNING REGISTER REFERENCE No. SD21A/0200

Rev	Date	By	Chk	Rev.	Revision
PL4	31-8-(22)	TK	PK	PK	ISSUED FOR PLANNING ALTERATION ADDITIONAL INFORMATION

Drawing Status: PLANNING ALTERATION AI

Job Title: DEVELOPMENT AT SITE C, COLLEGE LANE, GREENOGUE RATHCOOLE CO. DUBLIN

Drawing Title: MEZZANINE OFFICE AND DOCK OFFICE

Architect/Client: JORDANSTOWN PROPERTIES LTD

KAVANAGH BURKE CONSULTING ENGINEERS
Tel. 01 - 450 0054
Fax. 01 - 450 4340
Email pkavanagh@kavanaghburke.ie
Unit G3, Cullmount Pk, Ballinteer, Dublin 12.

Drn	TK	Checked	PK	Approved	PK
Scales	1:100			Date	OCTOBER 2021
Job No.	D1658	Drawing No.	GA-A06	Rev.	PL4