NOTES:
1. All rights reserved. All drawings and written materials appearing herein constitute original and unpublished works of ARCMC Limited may not be duplicated, used or disclosed without written consent.
2. All dimensions shown are in millimetres.
3. All dimensions to be read in conjunction with all Specifications and schedules.
4. All dimensions shall be checked by Contractor prior to any works commencing on site.
5. The contractor shall fully comply with all relevant british standards, regulations, standard codes of practice, methods of working, and good practice.
6. Figured dimensions only to be taken from this drawing. The contractor shall be responsible for obtaining all dimensions and levels on site for the actual setting out of the works.

Site Plan Section Key:

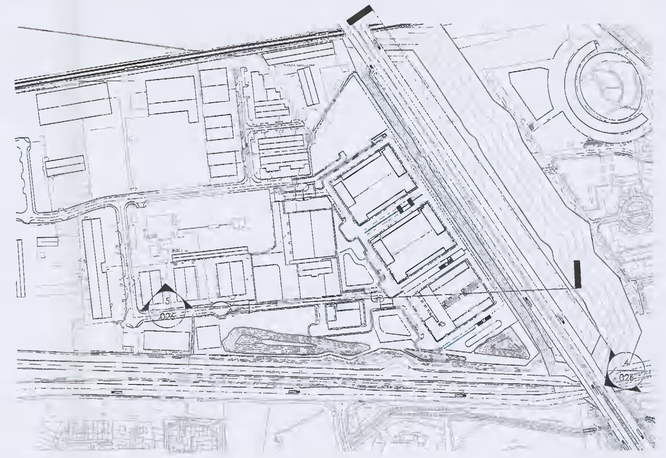

LEGEND:

- M50 ROAD LEVEL
- SITE BOUNDARY
- EXISTING SITE LEVEL

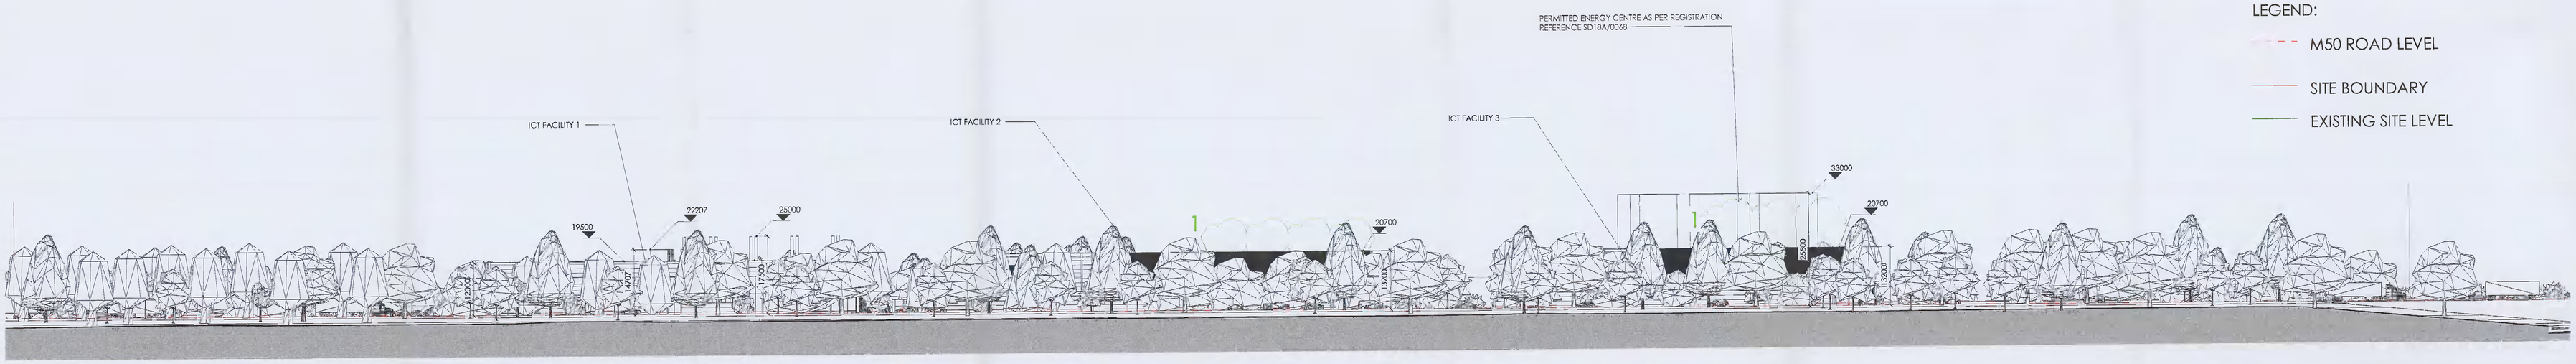

4 Site Section 4 - Proposed
1 : 500

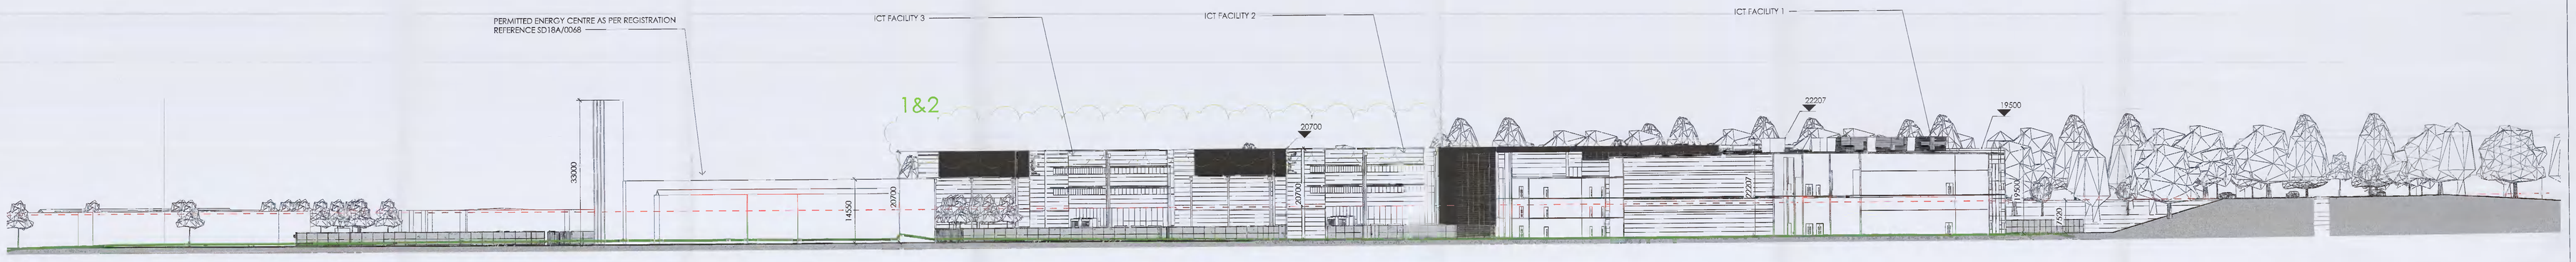

5 Site Section 5 - Proposed
1 : 500

REVISION KEY:
1. REMOVAL OF GENERATOR FLUES AND CENTRAL EXHAUST DUCTS
2. INCREASED PARAPET HEIGHT FROM 19.5M TO 20.7M

REV	DATE	DESCRIPTION	BY	CHK
A	26/05/2022	ISSUED FOR INFORMATION	MJB	DC
P	25/08/2022	ISSUED FOR INFORMATION	MJB	DC

FOR PLANNING

STAGE	DESCRIPTION
S2	ISSUED FOR INFORMATION

ARC:MC
140-142 St John Street, London EC1V 4UB T 020 34112571
REGISTERED IN ENGLAND, COMPANY REG. No. 7085399

CLIENT:
CRAG DIGITAL LIMITED

PROJECT: Clondalkin ICT Facility

PROJECT NO: 3183.00
DESCRIPTION: DUB 10 - Proposed Site Sections - Sheet 2 of 2
SCALE: As Indicated @ A0
DRAWING NO: D10-ARC-SP-ZZ-DR-A-026
REVISION: A

SCALE 500
1:
5 0 5 10 15 20 25
m