NOTES:
1. All rights reserved. All drawings and written material appearing herein constitute original and unpublished works of ARC:MC Limited may not be duplicated, used or disclosed without written consent.
2. All dimensions shown are in millimetres.
3. The contractor shall verify all dimensions in connection with all Specifications and schedules.
4. All dimensions must be checked by Contractor prior to any works commencing on site.
5. The contractor shall fully comply with all relevant british standards, requisitions, standard codes of practice, methods of working, and good practice.
6. Figured dimensions shall not be scaled from the drawing and the contractor shall be responsible for combining its dimensions and levels on site for the accurate setting out of the works.

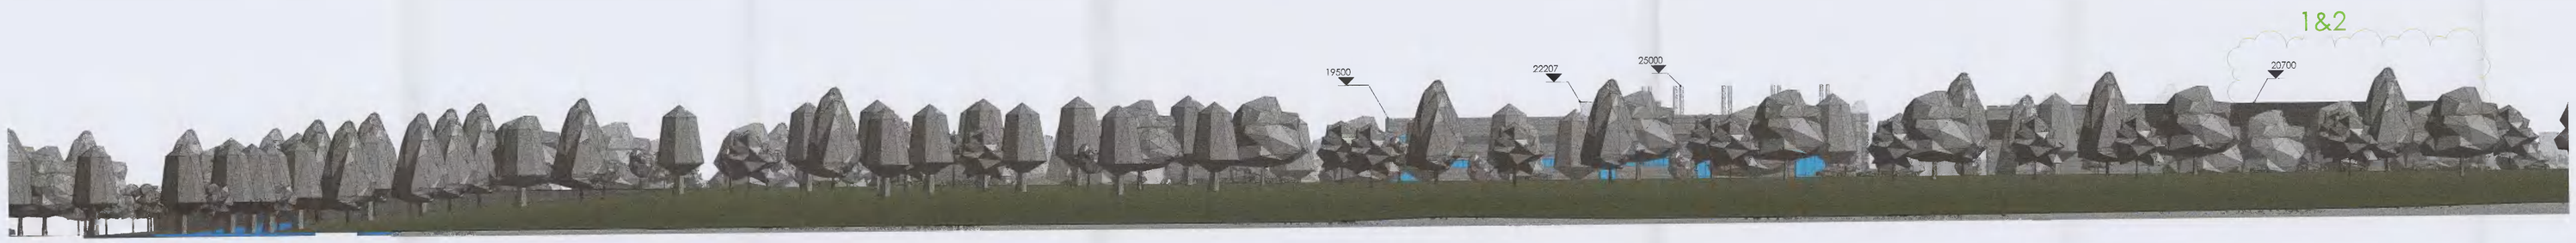

1 **East Elevation - Part 1 - Proposed**
1 : 500

2 **East Elevation - Part 2 - Proposed**
1 : 500

Site Plan Elevation Key

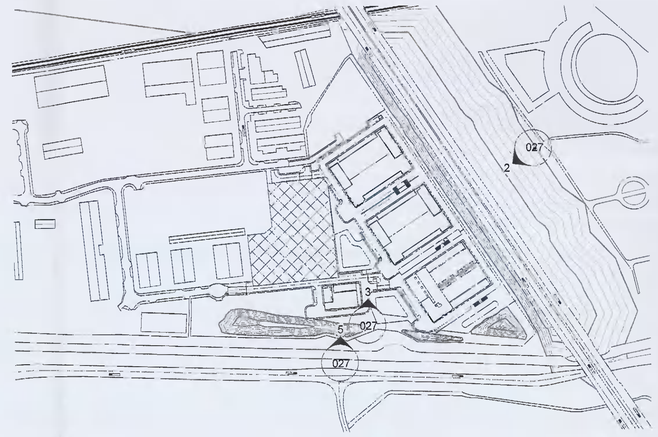

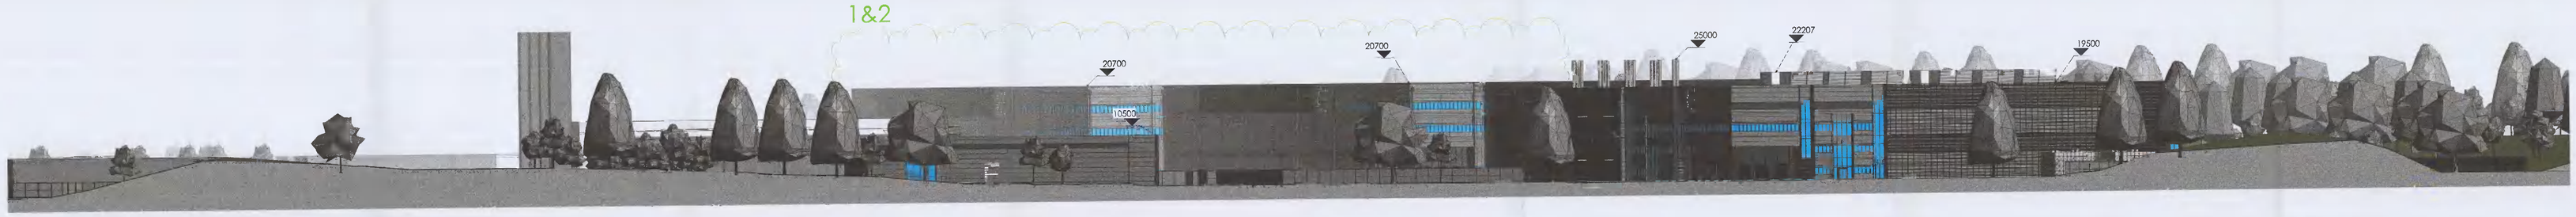

3 **Internal Site Elevation - Proposed**
1 : 500

4 **South Elevation - Part 1 - Proposed**
1 : 500

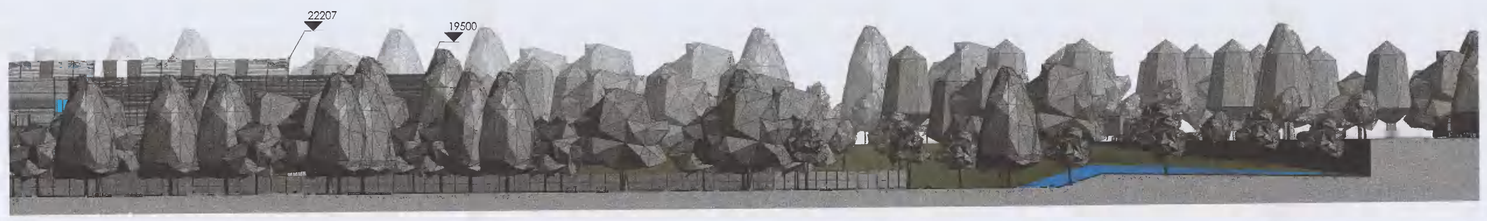

5 **South Elevation - Part 2 - Proposed**
1 : 500

REVISION KEY:
1. REMOVAL OF GENERATOR FLUES AND CENTRAL EXHAUST DUCTS
2. INCREASED PARAPET HEIGHT FROM 19.5M TO 20.7M

A	04/05/2022	ISSUED FOR INFORMATION	NA/BCK
P1	01/04/2022	ISSUED FOR INFORMATION	TN/JB/DK
NO:	DATE:	ISSUE:	BY: CK:

FOR PLANNING

DATE: 04/05/2022 DESCRIPTION: S2 ISSUED FOR INFORMATION

ARC:MC
140-142 St John Street, London EC1V 4UB T 020 34112571
REGISTERED IN ENGLAND | COMPANY REG. NO 7553797

CLIENT:
CRAG DIGITAL LIMITED

PROJECT: Clondalkin ICT facility

PROJECT NO.: 3180.00

DESCRIPTION: DUB 10 - Proposed Contiguous Elevations

SCALE: As indicated @ A0

REVISION: A

DRAWING NO.: D10-ARC-SP-ZZ-DR-A-027

SCALE 1: 500 — 5 0 5 10 15 20 25 m