NOTES:
1. All rights reserved: All drawings and written material appearing herein constitute original and unpublished works of ARC:MC Limited may not be duplicated, used or disclosed without written consent.
2. All dimensions shown are in millimetres.
3. This drawing shall be read in conjunction with all Specifications and schedules.
4. All dimensions shall be checked by Contractor prior to any works commencing on site.
5. The contractor shall fully comply with all relevant british standards, regulations, standard codes of practice, methods of working, and good practice.
6. Dimensions shall not be scaled from the drawing and the contractor shall be responsible for obtaining all dimensions and levels on site for the actual setting out of the works.

North

Key Plan:

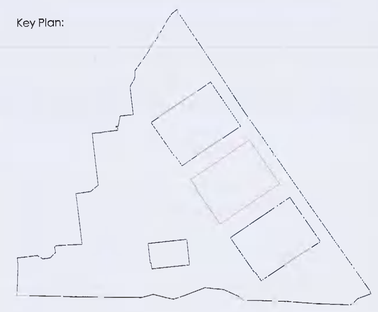

Note:
Electrical room access to be coordinated with electrical design.
See drawings:
Q100503A Echelon PCS & RCS E-House Elevations Rev B
Q100503A Echelon PCS & RCS E-House Plan View Rev E

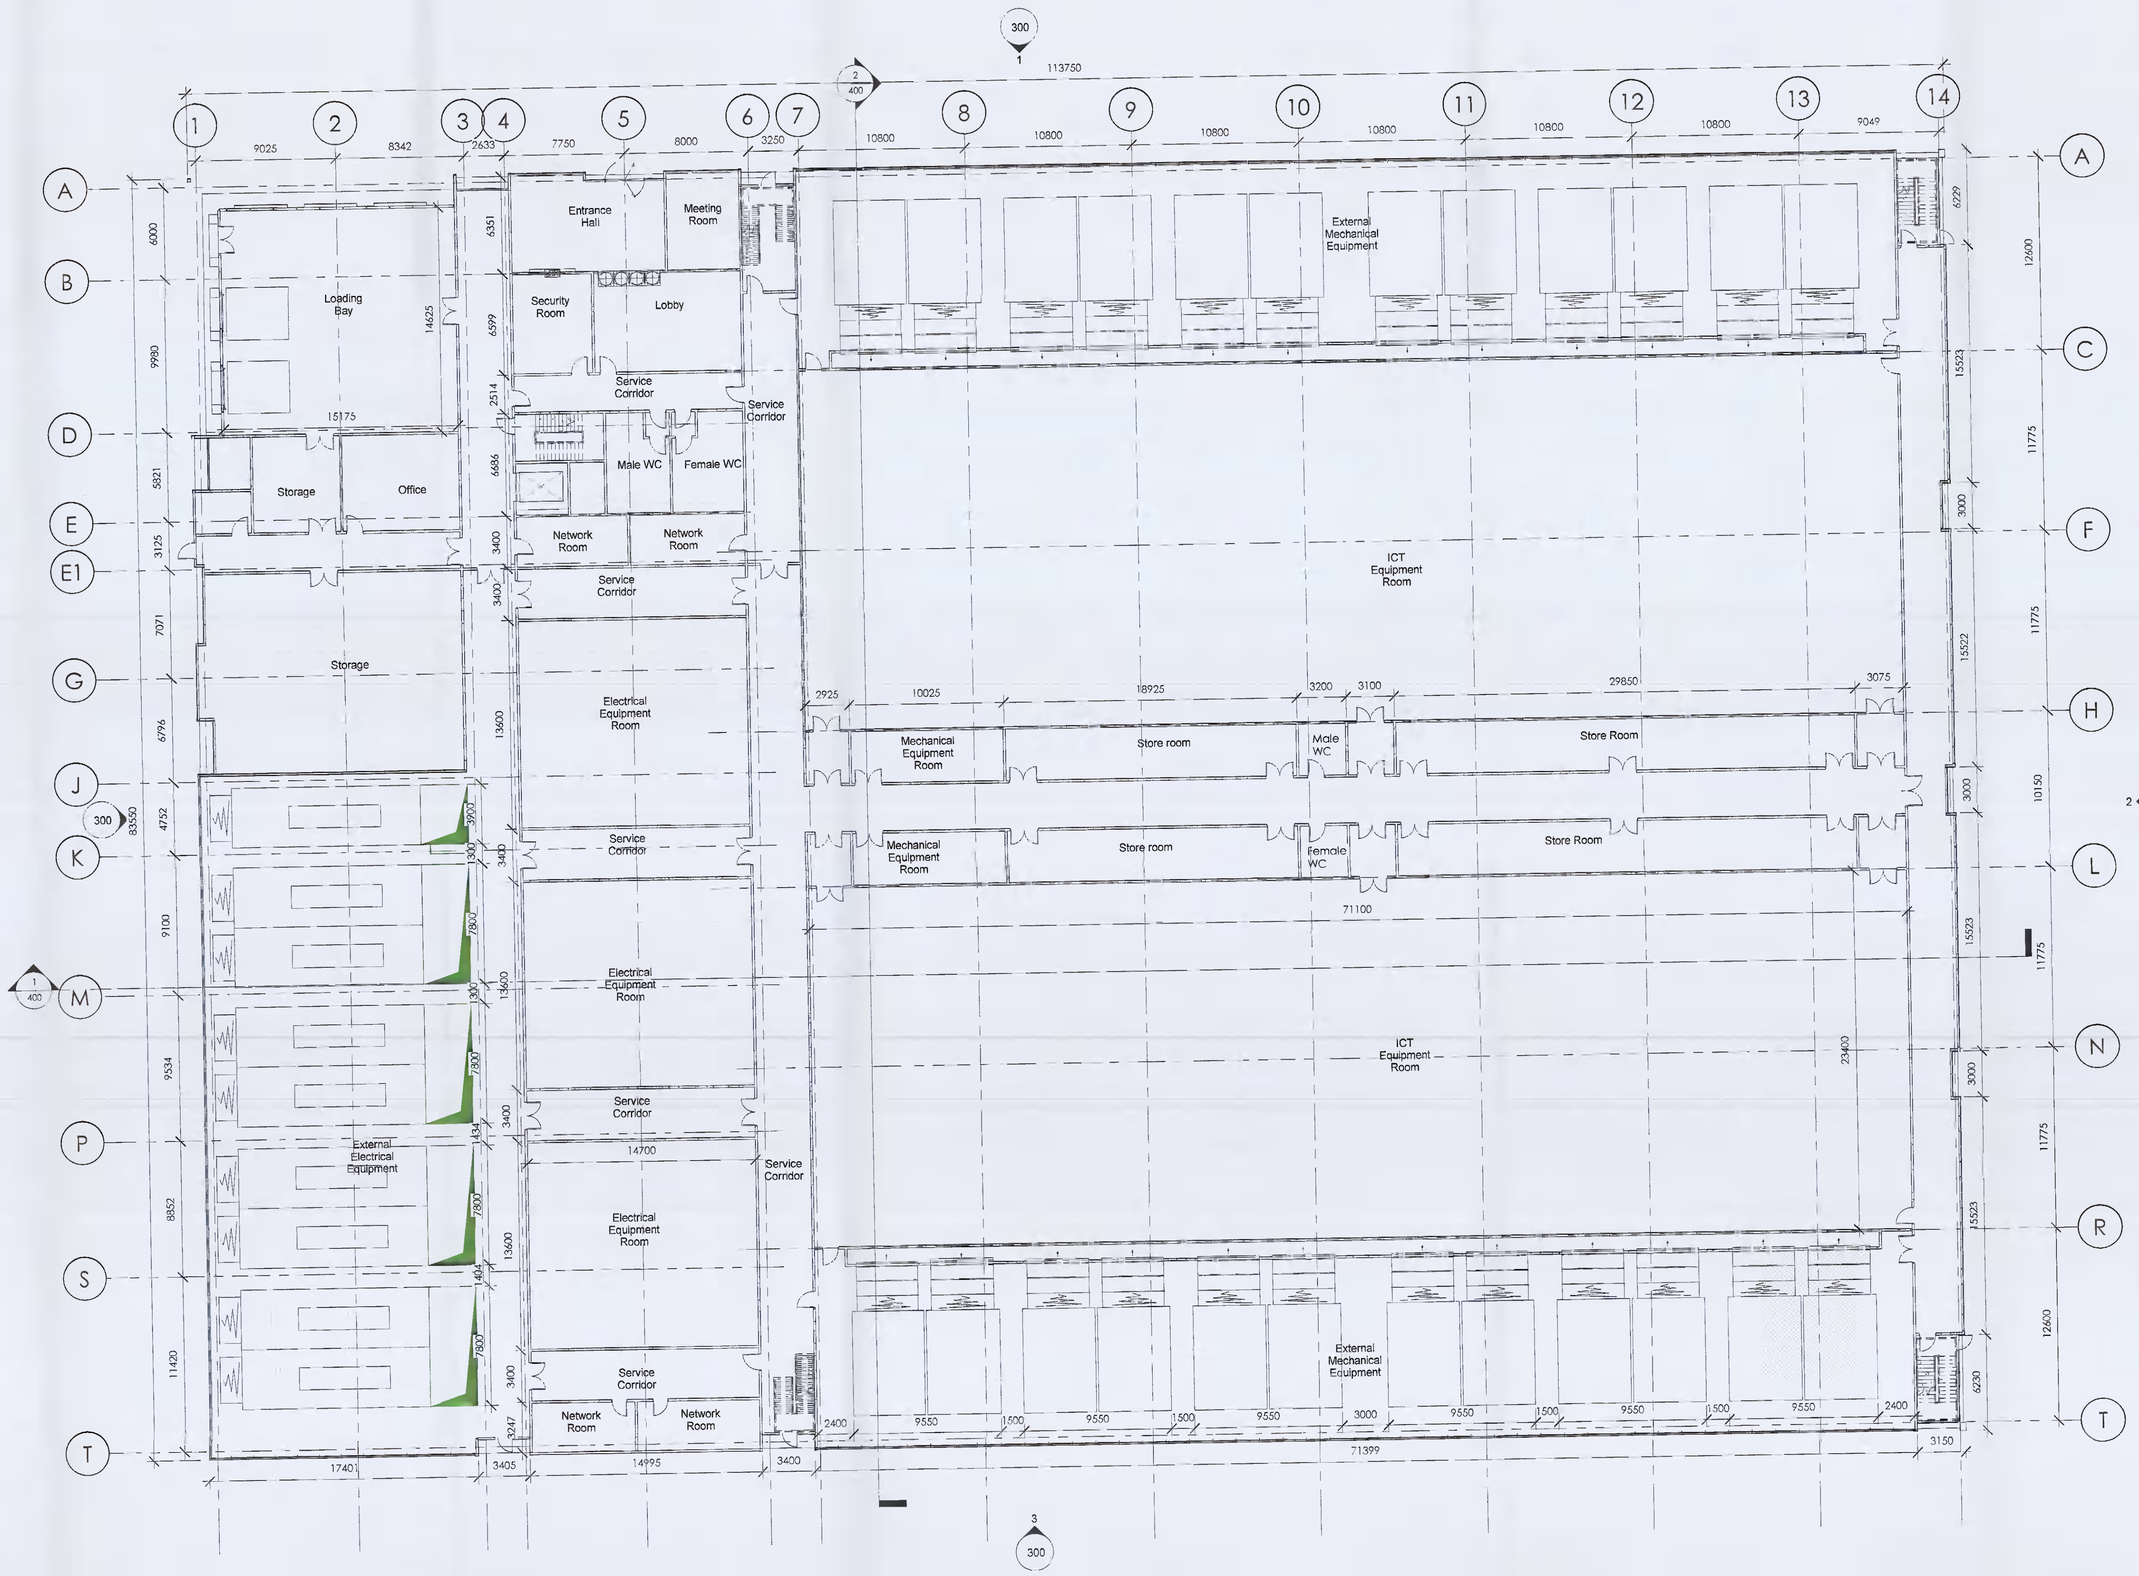

1 **Building 2 - Ground Floor GA** - Permitted
1 : 200

REV	DATE	DESCRIPTION	AUTH
P	12/03/2021	ISSUE FOR INFORMATION	MJR
REV	DATE	ISSUE	BY

FOR PLANNING

STATUS	DESCRIPTION
S2	ISSUED FOR INFORMATION

ARC:MC
MISSION CRITICAL
140-142 St.John Street, London EC1V 4LB T 020 34112571
REGISTERED IN ENGLAND / COMPANY REG. No 7083299

CLIENT:
CRAG DIGITAL LIMITED

PROJECT: Clondalkin ICT Facility

PROJECT NO: 3183.00
DESCRIPTION: DUB 10 - Building 2 Ground Floor GA Permitted
SCALE: As indicated @ A0
DRAWING NO: D10-ARC-B2-00-DR-A-200 REVISION #

SCALE 200 1: 0 2 4 6 8 10 m