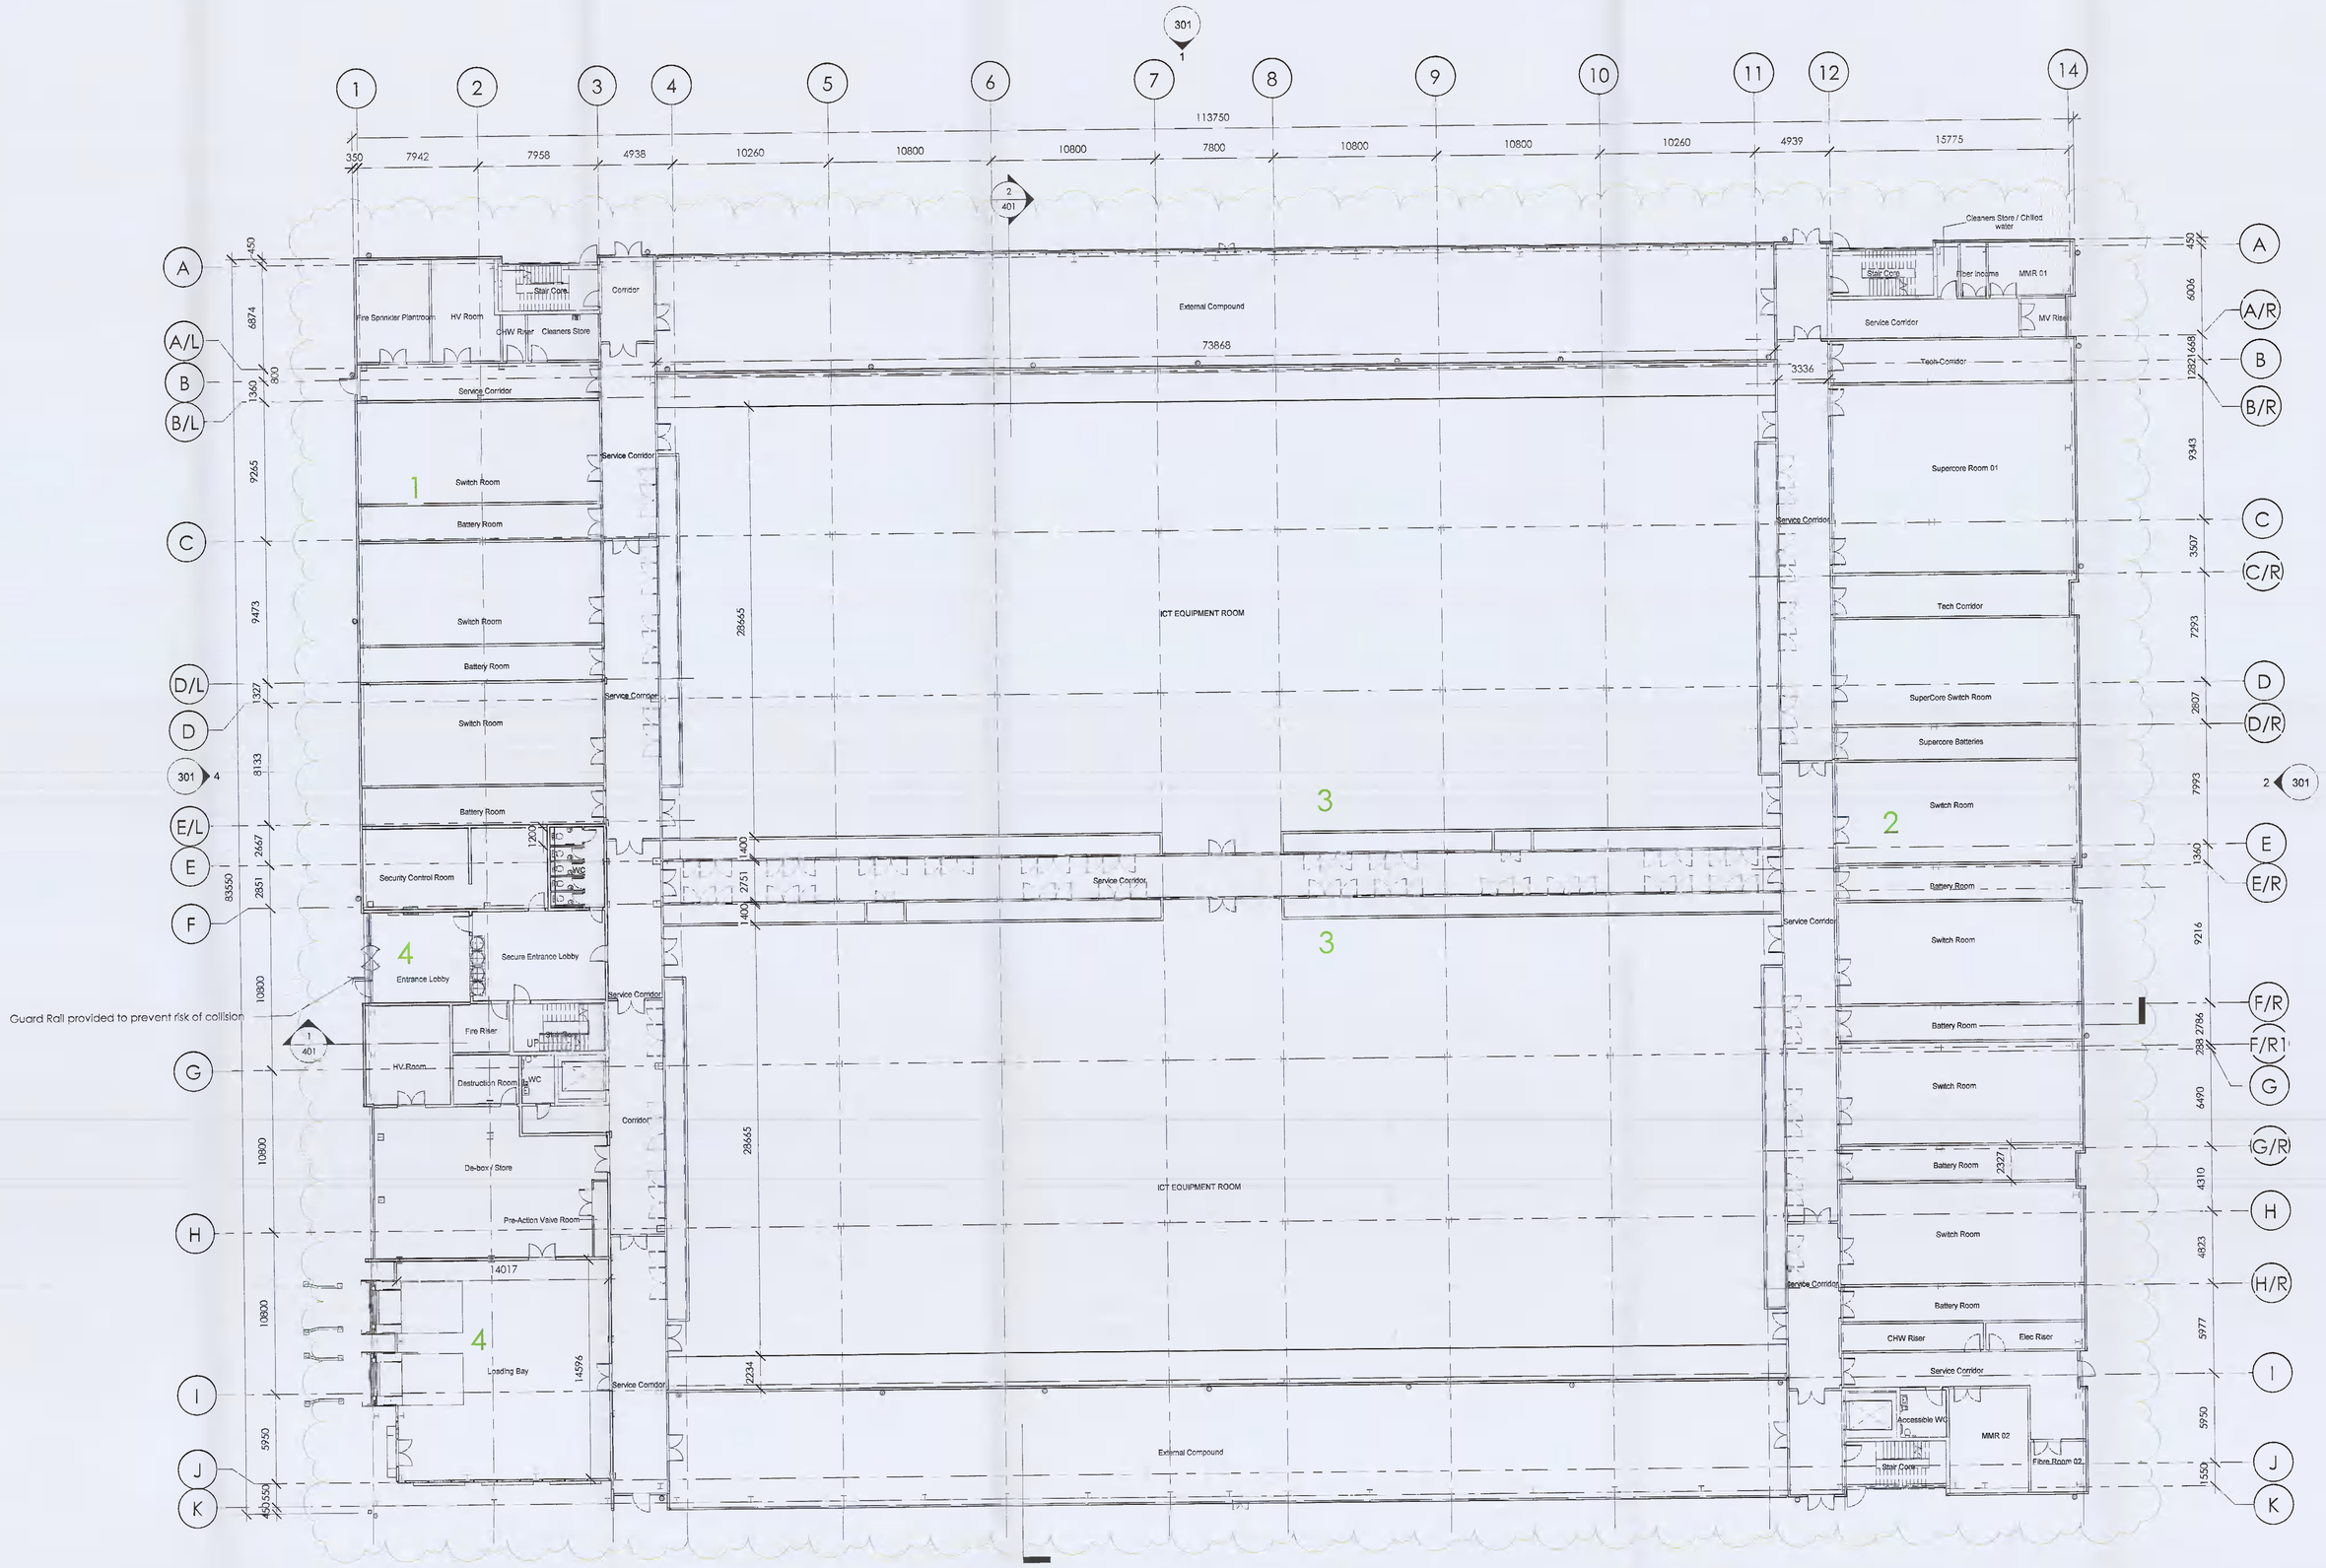

1 **BUILDING 2 - GROUND FLOOR - PROPOSED**
1 : 200

North

NOTES :
1. All rights reserved. All drawings and written material appearing herein constitute original and unpublished works of ARC:MC Limited may not be duplicated, used or disclosed without written consent.
2. All dimensions shown are in millimetres.
3. This drawing shall be read in conjunction with all Specifications and schedules.
4. All dimensions shall be checked by Contractor prior to any works commencing on site.
5. This development shall fully comply with all relevant Building Regulations, standard codes of practice, methods of working, and good practice.
6. Dimensions shall not be scaled from this drawing and the Contractor shall be responsible for obtaining as dimensions and levels on site for the actual setting out of the works.

Key Plan:

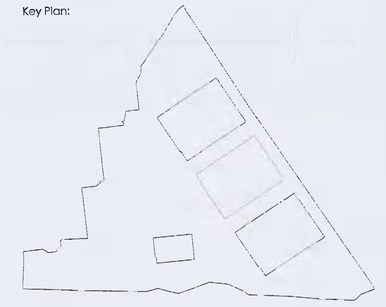

REVISION KEY:
1. BACK UP GENERATOR COMPOUND REMOVED.
2. ELECTRICAL ROOMS SPLIT EITHER SIDE OF DATA HALLS FOR REDUNDANCY.
3. CENTRAL SPINE ROOMS BETWEEN ICT EQUIPMENT ROOMS REMOVED.
4. ANCILLARY STAFF FACILITIES ENTRANCE AND LOADING BAY LOCATIONS REPOSITIONED

REV	DATE	DESCRIPTION	AUTHOR
P1	28/09/2022	PLANNING INFORMATION	MJB/DH
P	30/08/2022	PLANNING INFORMATION	MJB/DH

FOR PLANNING

STATUS: S2 DESCRIPTION: ISSUED FOR INFORMATION

ARC:MC

140-142 St John Street, London EC1V 4UB T 020 34112571
REGISTERED IN ENGLAND. COMPANY REG. No. 7083299

CLIENT:
CRAG DIGITAL LIMITED

PROJECT: Clondalkin ICT Facility

PROJECT NO : 3183.00
DESCRIPTION : DUB 10 - BUILDING 2 GROUND FLOOR GA - PROPOSED
SCALE : As indicated @ A0
DRAWING No : D10-ARC-B2-00-DR-A-201
REVISION : A

SCALE 200
0 2 4 6 8 10 m