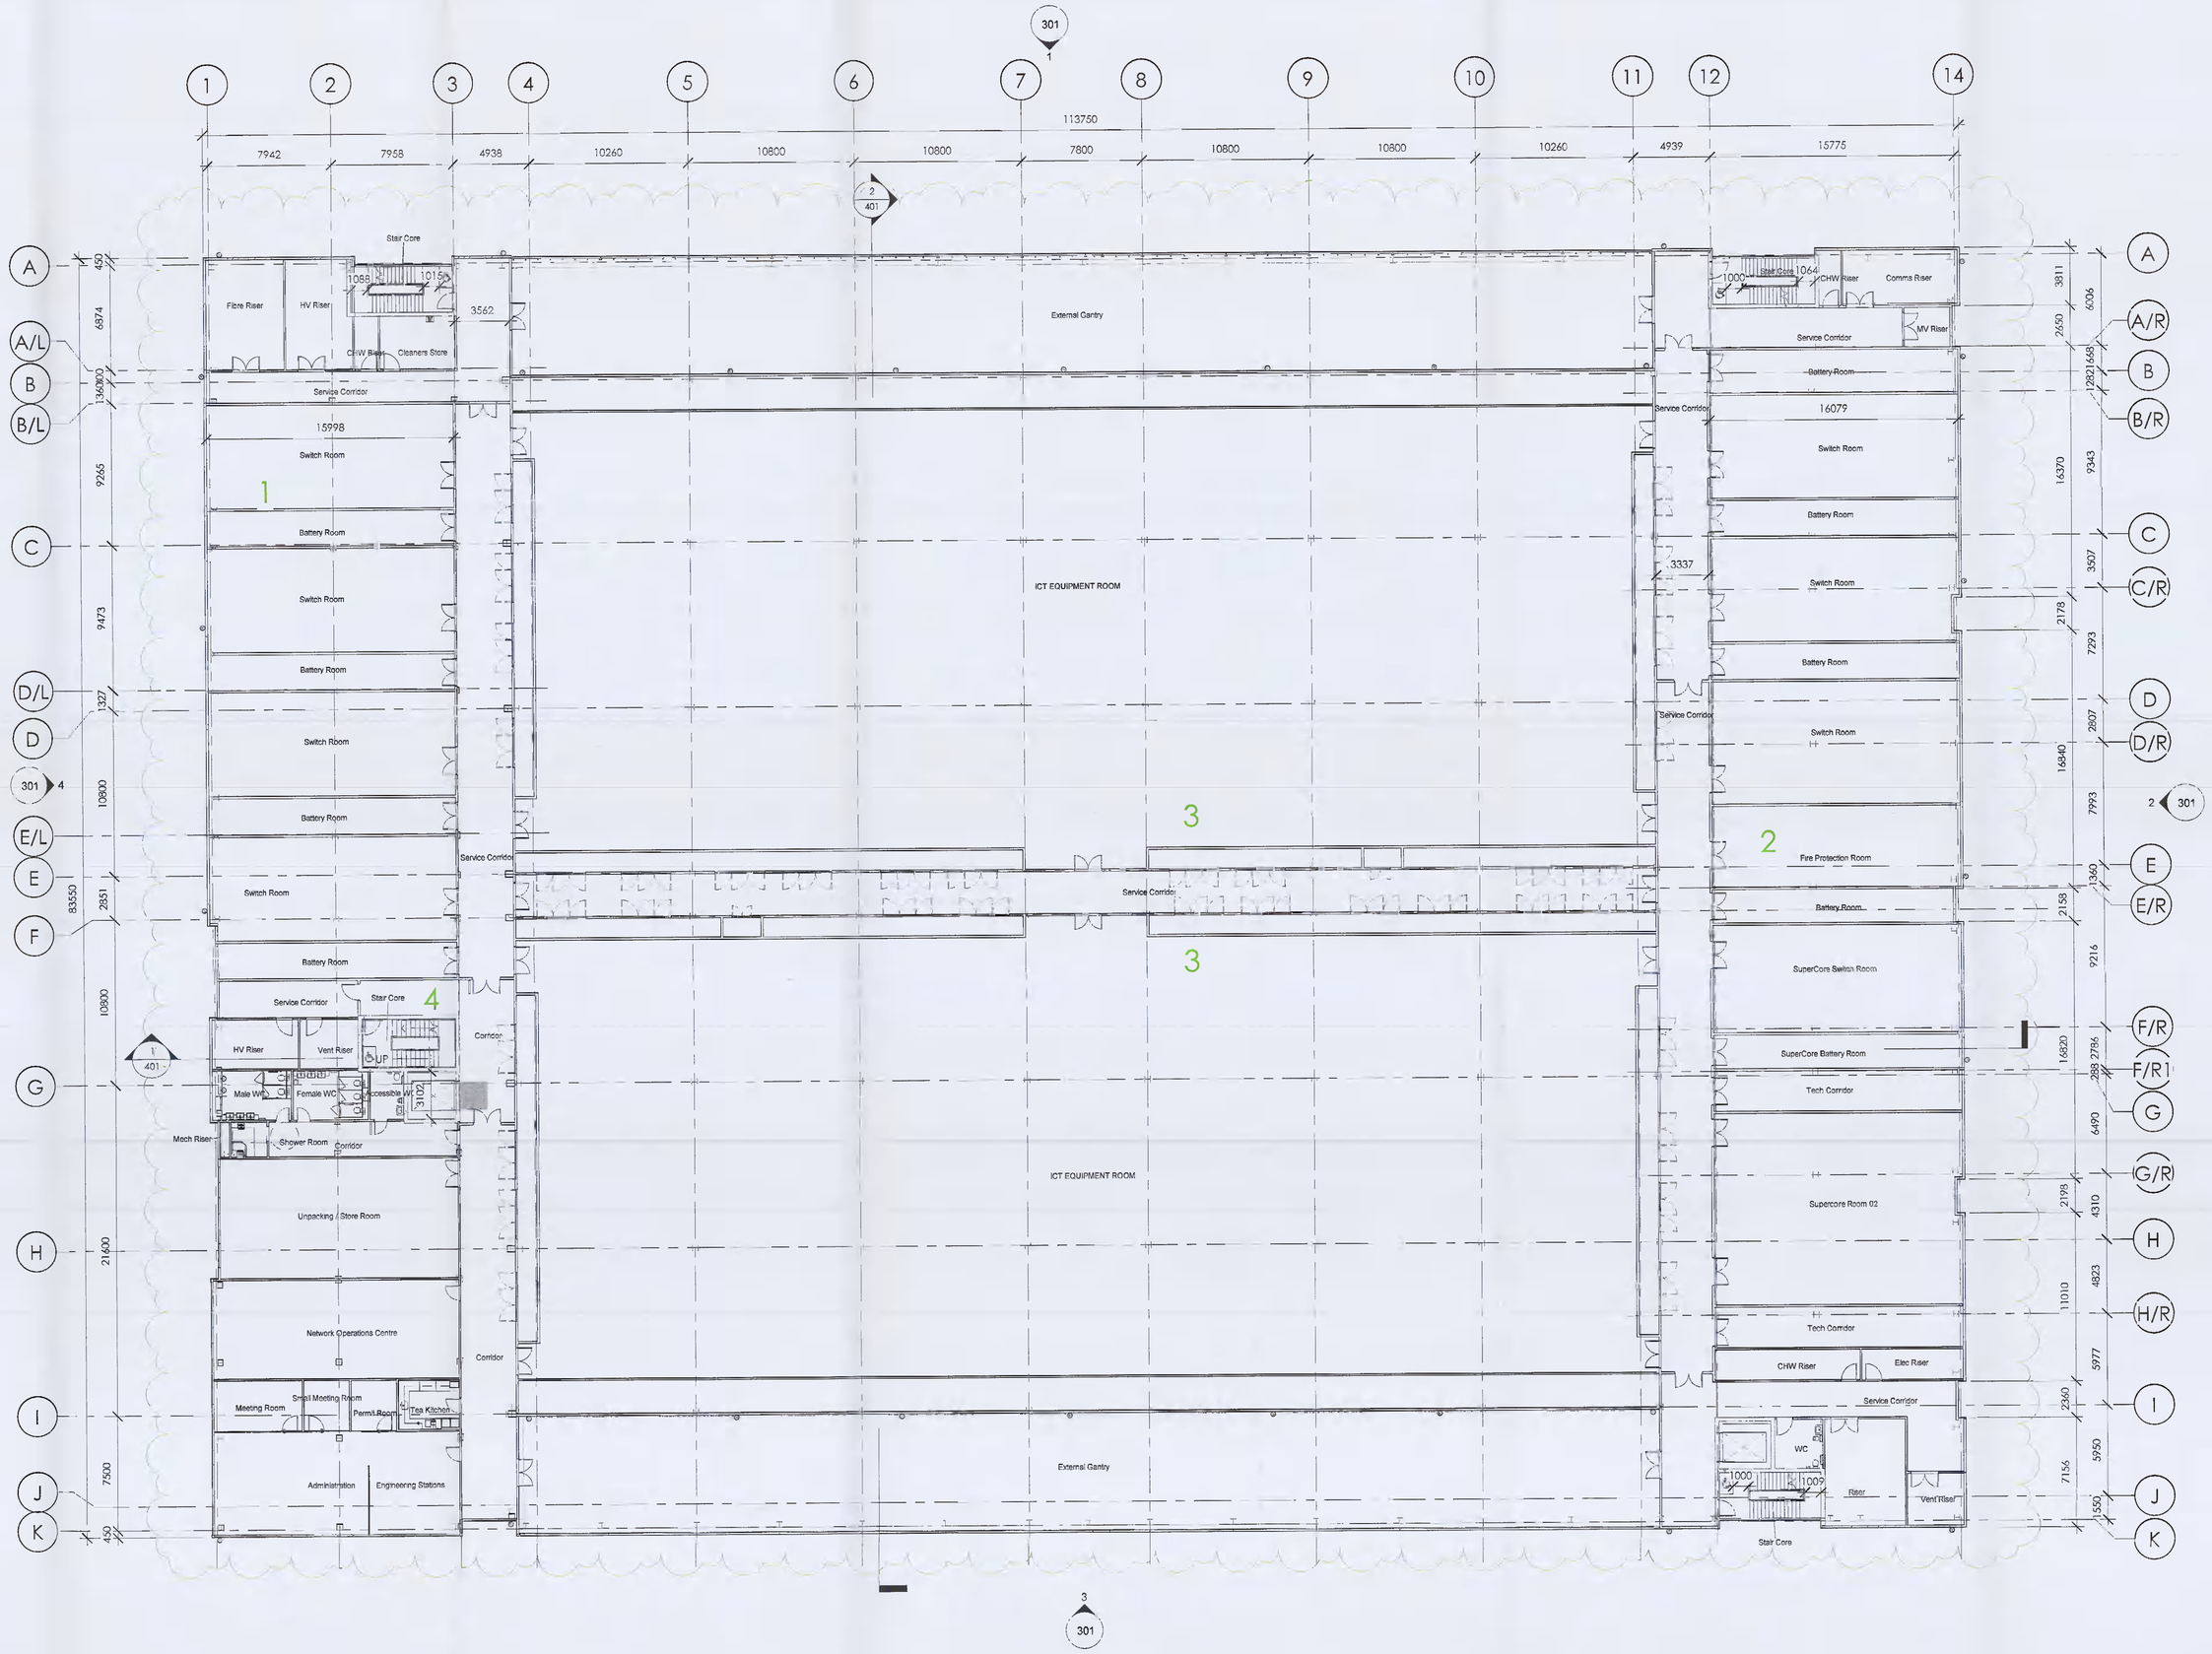

1 **BUILDING 2 - LEVEL 1 - PROPOSED**
1 : 200

NOTES:
1. All rights reserved. All drawings and written materials appearing herein constitute original and unpublished works of ARC:MC Limited may not be duplicated, used or disclosed without written consent.
2. All dimensions shown are in millimetres.
3. This drawing shall be read in conjunction with all Specifications and schedules.
4. All dimensions shall be checked by Contractor prior to any work commencing on site.
5. The contractor shall fully comply with all relevant British standards, regulations, standard codes of practice, methods of working, and good practice.
6. Dimensions shall not be scaled from the drawing and the contractor shall be responsible for obtaining all dimensions and levels on site for the actual setting out of the work.

Key Plan:

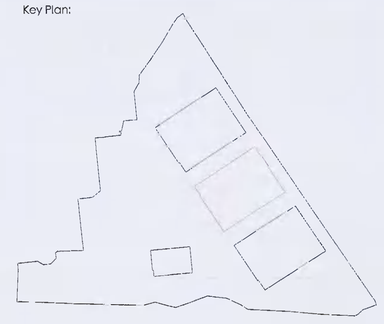

REVISION KEY:
1. BACK UP GENERATOR COMPOUND REMOVED.
2. ELECTRICAL ROOMS SPLIT EITHER SIDE OF DATA HALLS FOR REDUNDANCY.
3. CENTRAL SPINE ROOMS BETWEEN ICT EQUIPMENT ROOMS REMOVED.
4. ANCILLARY STAFF FACILITIES ENTRANCE AND LOADING BAY LOCATIONS REPOSITIONED

REV	DATE	DESCRIPTION	BY	CH
A	28/03/2022	ISSUED FOR INFORMATION	MJB	CH
B	28/03/2022	ISSUED FOR INFORMATION	MJB	CH

FOR PLANNING

STATUS	DESCRIPTION
S2	ISSUED FOR INFORMATION

ARC:MC

140-142 St.John Street, London EC1V 4UB T 020 34112571
REGISTERED IN ENGLAND : COMPANY REG. No. 7083599

CLIENT :

CRAG DIGITAL LIMITED

PROJECT : Clondalkin ICT Facility

PROJECT NO : 3183.00

DESCRIPTION : DUB 10 - BUILDING 2 FIRST FLOOR GA - PROPOSED

SCALE : As Indicated @ A0

DRAWING NO : D10-ARC-B2-01-DR-A-211

REVISION : A

SCALE 200 1: