North

NOTES :
1. All rights reserved. All drawings and written materials appearing herein constitute original and unpublished works of ARC MC Limited may not be duplicated, used or disclosed without written consent.
2. All dimensions shown are in millimetres.
3. All works to be executed in accordance with all Specifications and schedules.
4. All dimensions shall be checked by Contractor prior to any works commencing on site.
5. The contractor shall fully comply with all relevant british standards, regulations, standard codes of practice, methods of working, and good practice.
6. Contractor is responsible for checking the information on this contraction drawings, responsible for checking all dimensions and levels on site for the actual setting out of the works.

Key Plan:

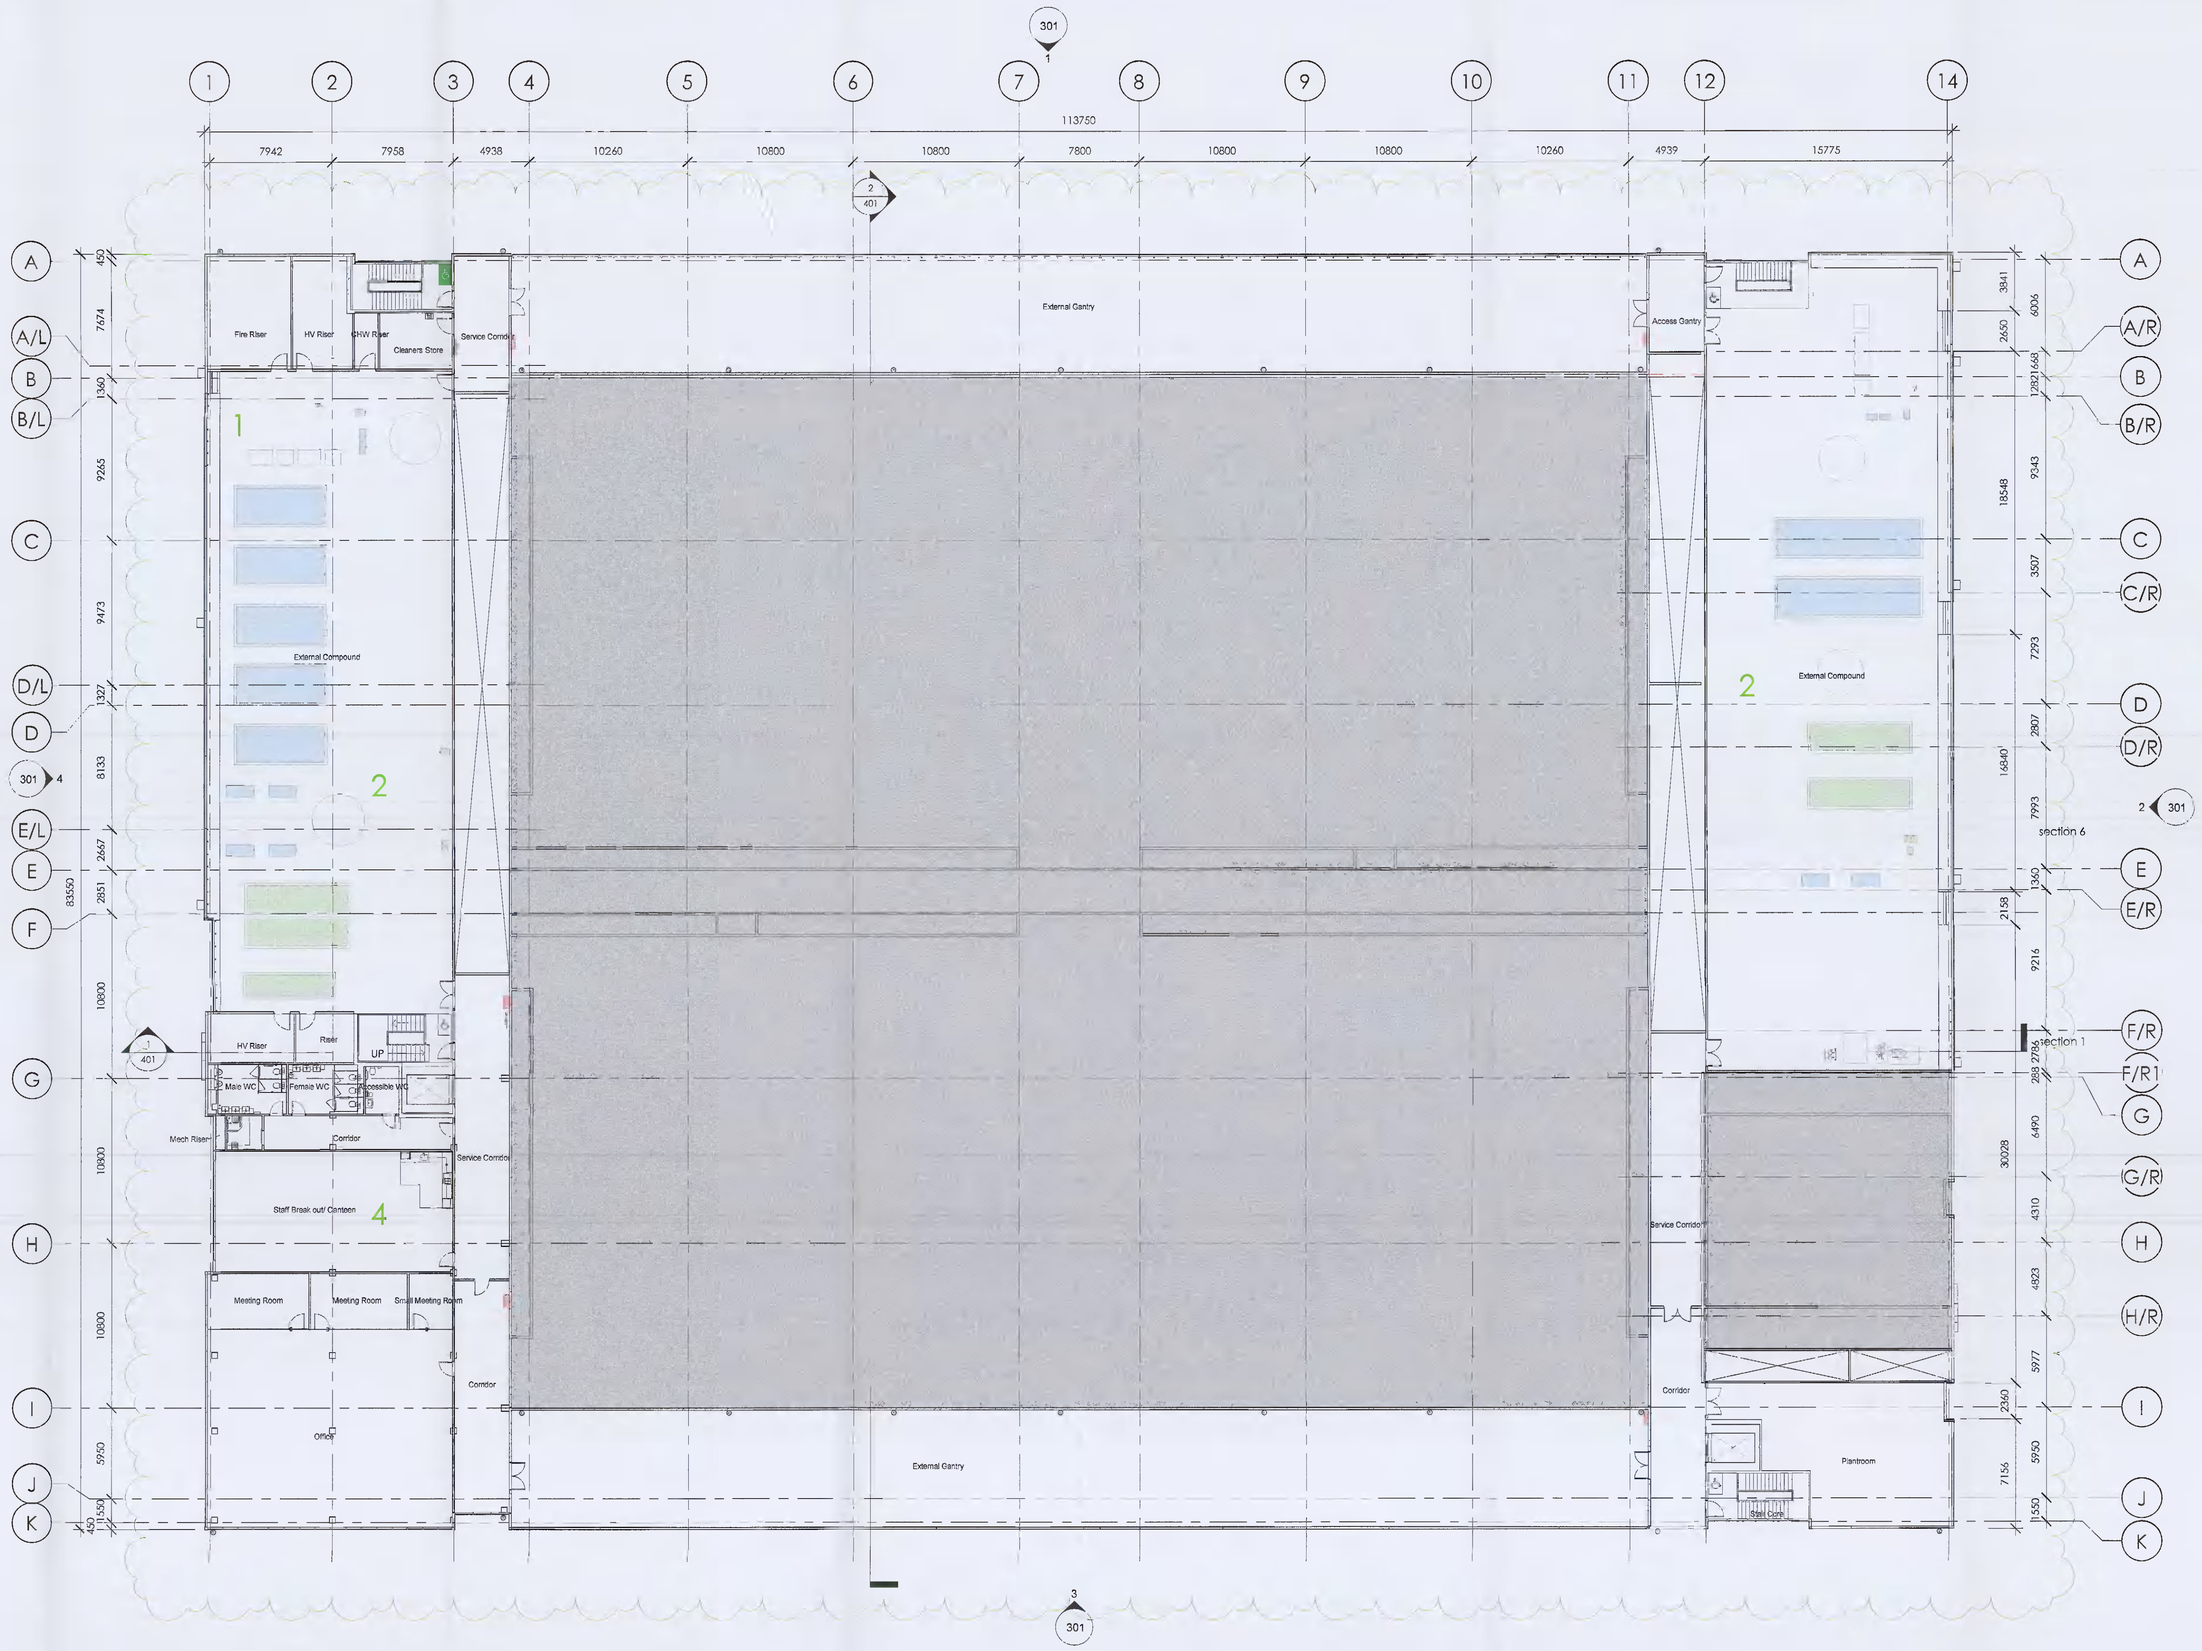

1 **BUILDING 3 - LEVEL 2 - PROPOSED**
1 : 200

REVISION KEY:
1. BACK UP GENERATOR COMPOUND REMOVED.
2. EXTERNAL LOWER ROOF COMPOUNDS ADDED AND SCREENED AT LEVEL 2.
3. ANCILLARY STAFF FACILITIES ENTRANCE AND LOADING BAY LOCATIONS REPOSITIONED

REV	DATE	ISSUE
A	09/10/2020	COURT FOR INFORMATION
B	01/12/2020	ISSUED FOR INFORMATION

FOR PLANNING

STAGE	DESCRIPTION
S2	ISSUED FOR INFORMATION

ARC:MC
140-142 St.John Street, London EC1V 4UB T 020 34112571
REGISTERED IN ENGLAND : COMPANY REG. No. 7083222

CLIENT :
CRAG DIGITAL LIMITED

PROJECT : Clondalkin ICT facility

PROJECT NO : 3183.00
DESCRIPTION : DUB 10 - BUILDING 3 LEVEL 2 GA - PROPOSED
SCALE : As indicated @ A0
DRAWING No : D10-ARC-B3-02-DR-A-221
REVISION : A

SCALE 200
1:
2 0 2 4 6 8 10
m