NOTES:
1. All rights reserved. All drawings and written material constituting herein constitute original and unpublished works of ARC:MC Limited may not be duplicated, used or disclosed without written consent.
2. All dimensions shown are in millimetres.
3. This drawing shall be read in conjunction with all Specifications and schedules.
4. All dimensions shall be checked by Contractor prior to any works commencing on site.
5. The contractor shall fully comply with all relevant british standards, regulations, standard codes of practice, methods of working, and good practice.
6. Dimensions shall not be scaled from this drawing, and the contractor shall be responsible for obtaining all dimensions and levels on site for the purpose setting out of the works.

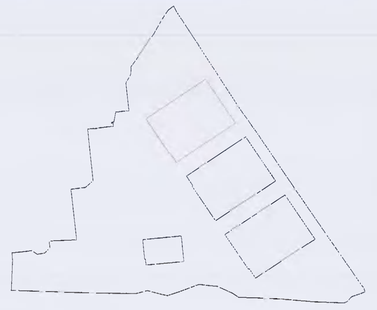

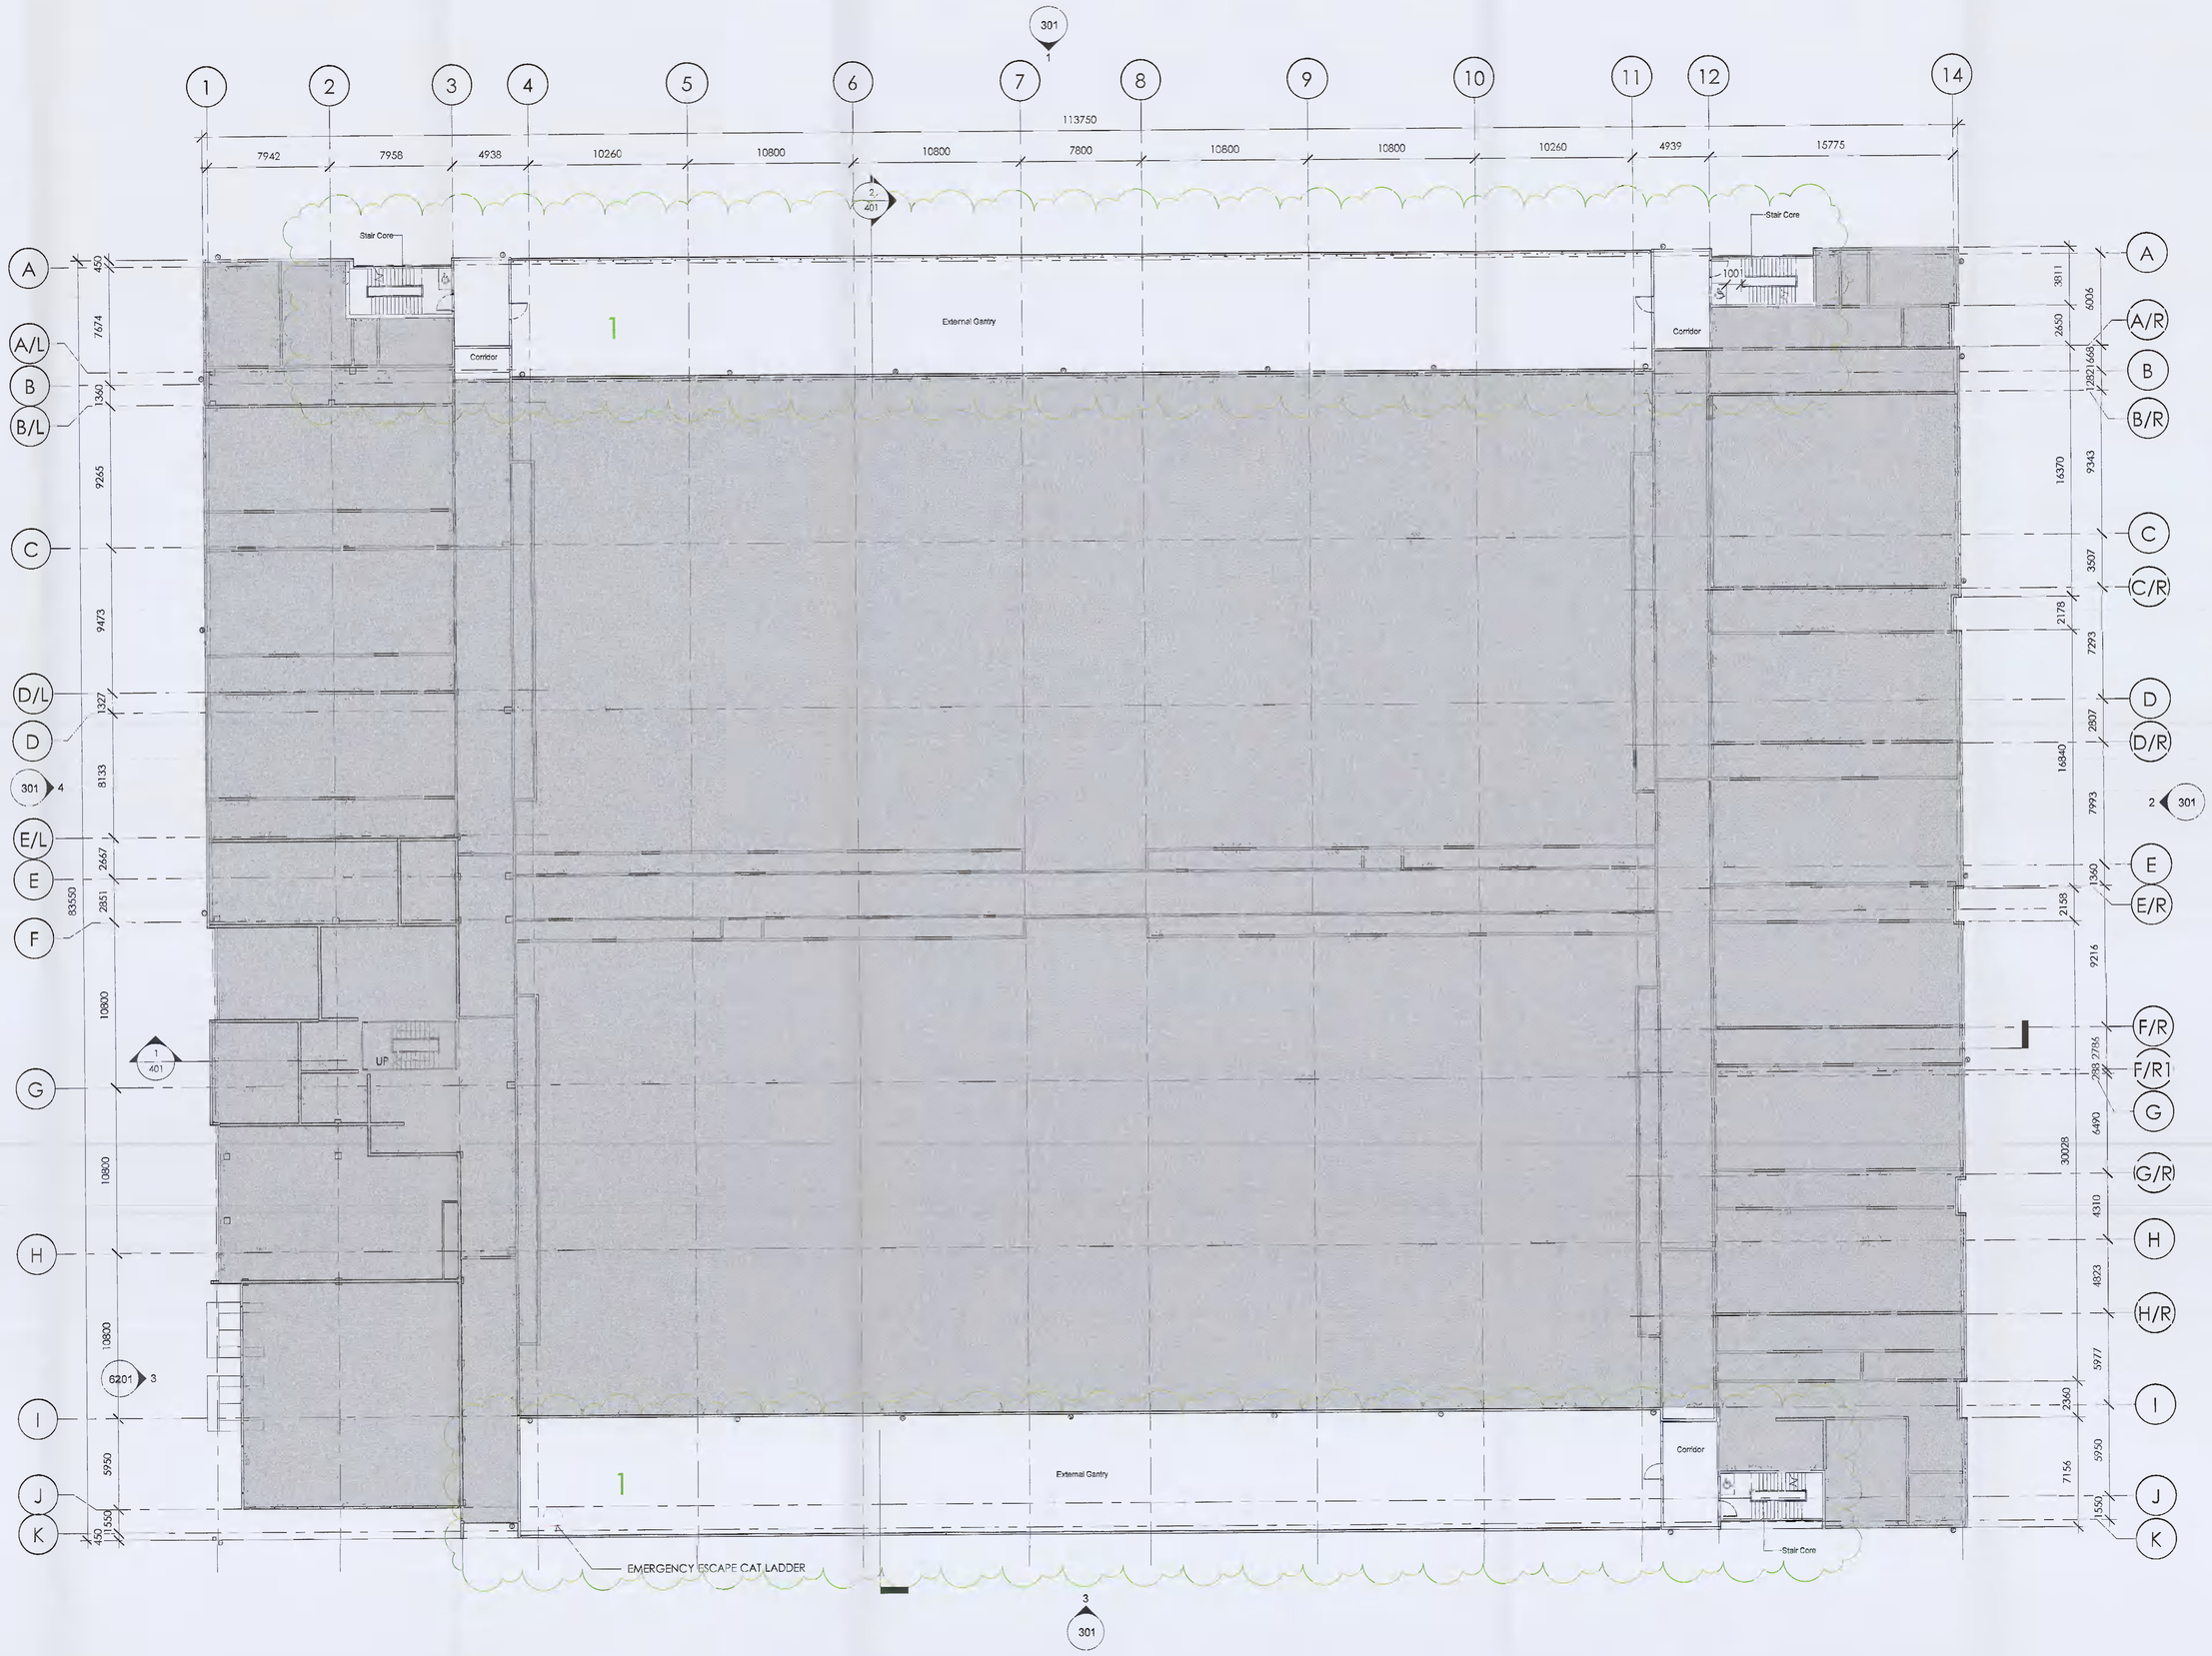

1 **BUILDING 3 - MEZZANINE LEVEL - PROPOSED**
1 : 200

REVISION KEY:
1. ADDITIONAL PROPOSED MEZZANINE LEVEL

# REV.	PREVIOUS DATE	ISSUED FOR INFORMATION ISSUE	AUTH BY

FOR PLANNING

Suit # DESCRIPTION
S2 ISSUED FOR INFORMATION

ARC:MC
140-142 St.John Street, London EC1V 4UB T 020 3411 2571
REGISTERED IN ENGLAND | COMPANY REG. No. 7035599

CLIENT:
CRAG DIGITAL LIMITED

PROJECT: Clondalkin ICT Facility

PROJECT NO.: 3185.00
DESCRIPTION: DUB 10 - BUILDING 3 MEZZANINE LEVEL - PROPOSED
SCALE: As Indicated @ A0
DRAWING No.: D10-ARC-B3-MZ-DR-A-230
REVISION: #

SCALE 200 1:
2 0 2 4 6 8 10 m